
SR 684 (CORTEZ ROAD) FROM SR 789 (GULF DRIVE) TO 123RD STREET WEST

FDOT

FPID No.: 430204-2-52-01 | Construction Contract No.: T1920

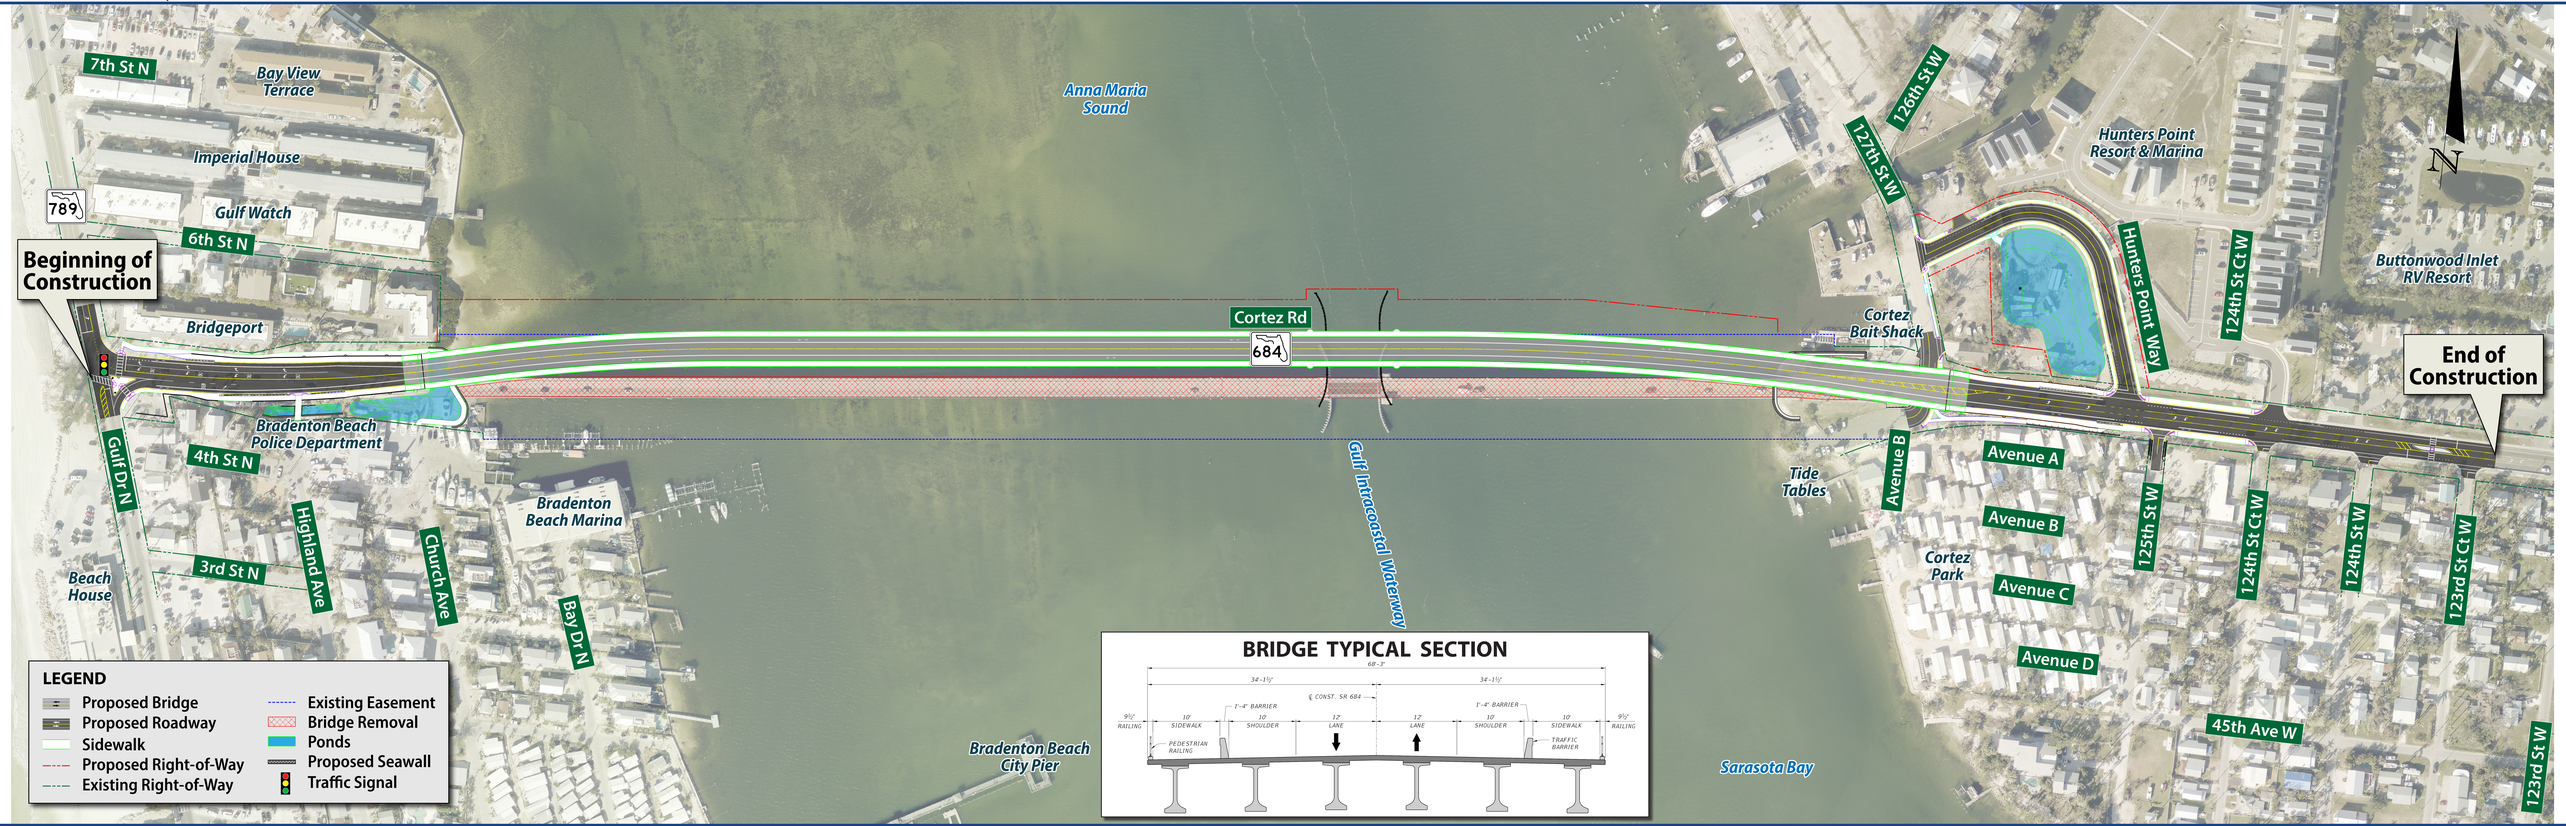

BRIDGE TYPICAL SECTION

LEGEND

- Proposed Bridge
- Proposed Roadway
- Sidewalk
- Proposed Right-of-Way
- Existing Right-of-Way
- Existing Easement
- Bridge Removal
- Ponds
- Proposed Seawall
- Traffic Signal

2025 AERIAL

www.swflroads.com/project/430204-2