

STATE ROAD 70 PROJECT DEVELOPMENT & ENVIRONMENT (PD&E) STUDY

FROM COUNTY ROAD 721 SOUTH TO COUNTY ROAD 599/128TH AVENUE; HIGHLANDS AND OKEECHOBEE COUNTIES, FLORIDA
FPID 450334-1-22-01

BUILD ALTERNATIVE 1 "BEST FIT"

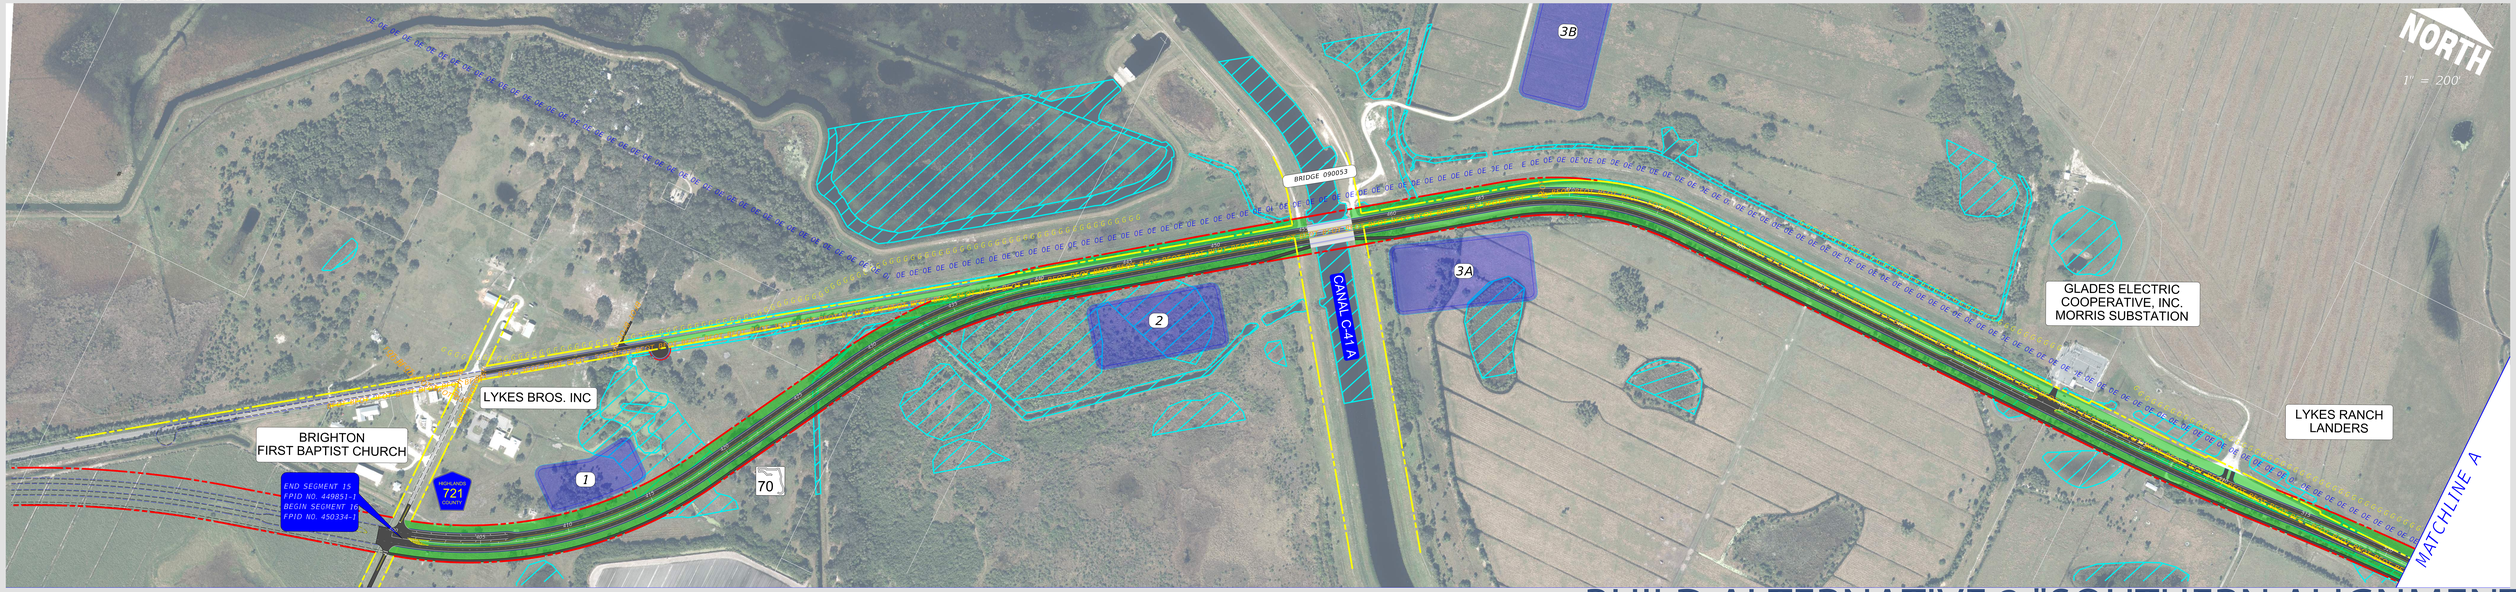

BUILD ALTERNATIVE 2 "SOUTHERN ALIGNMENT"

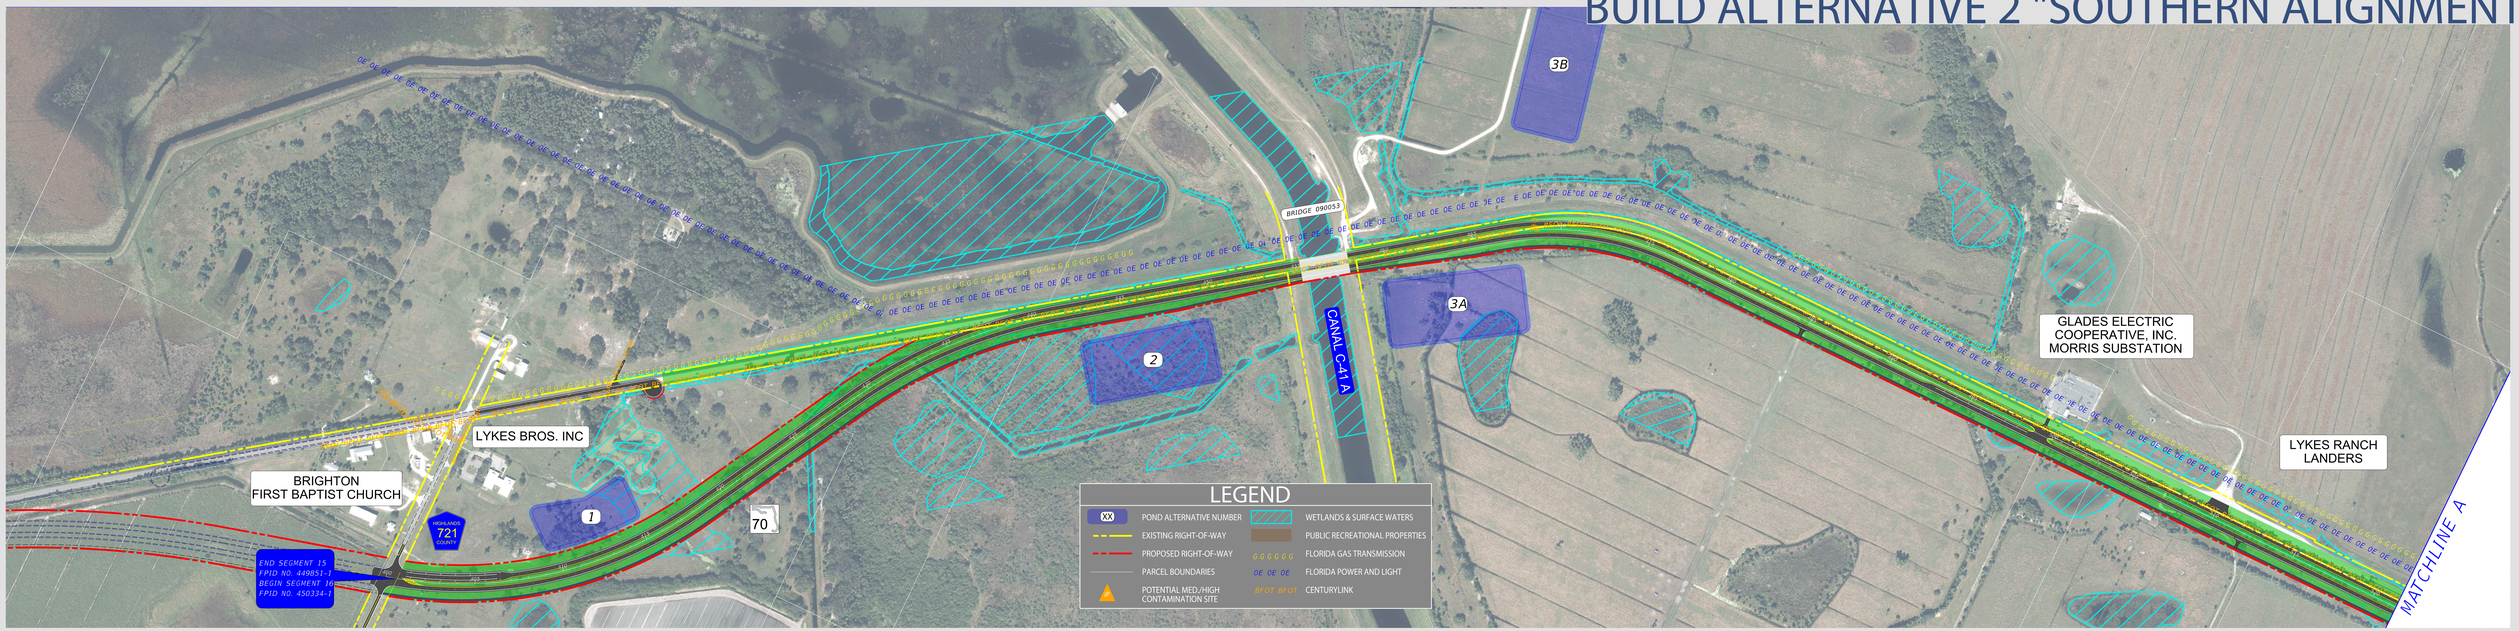


STATE ROAD 70 PROJECT DEVELOPMENT & ENVIRONMENT (PD&E) STUDY


FROM COUNTY ROAD 721 SOUTH TO COUNTY ROAD 599/128TH AVENUE; HIGHLANDS AND OKEECHOBEE COUNTIES, FLORIDA

FPID 450334-1-22-01

BUILD ALTERNATIVE 1 "BEST FIT"

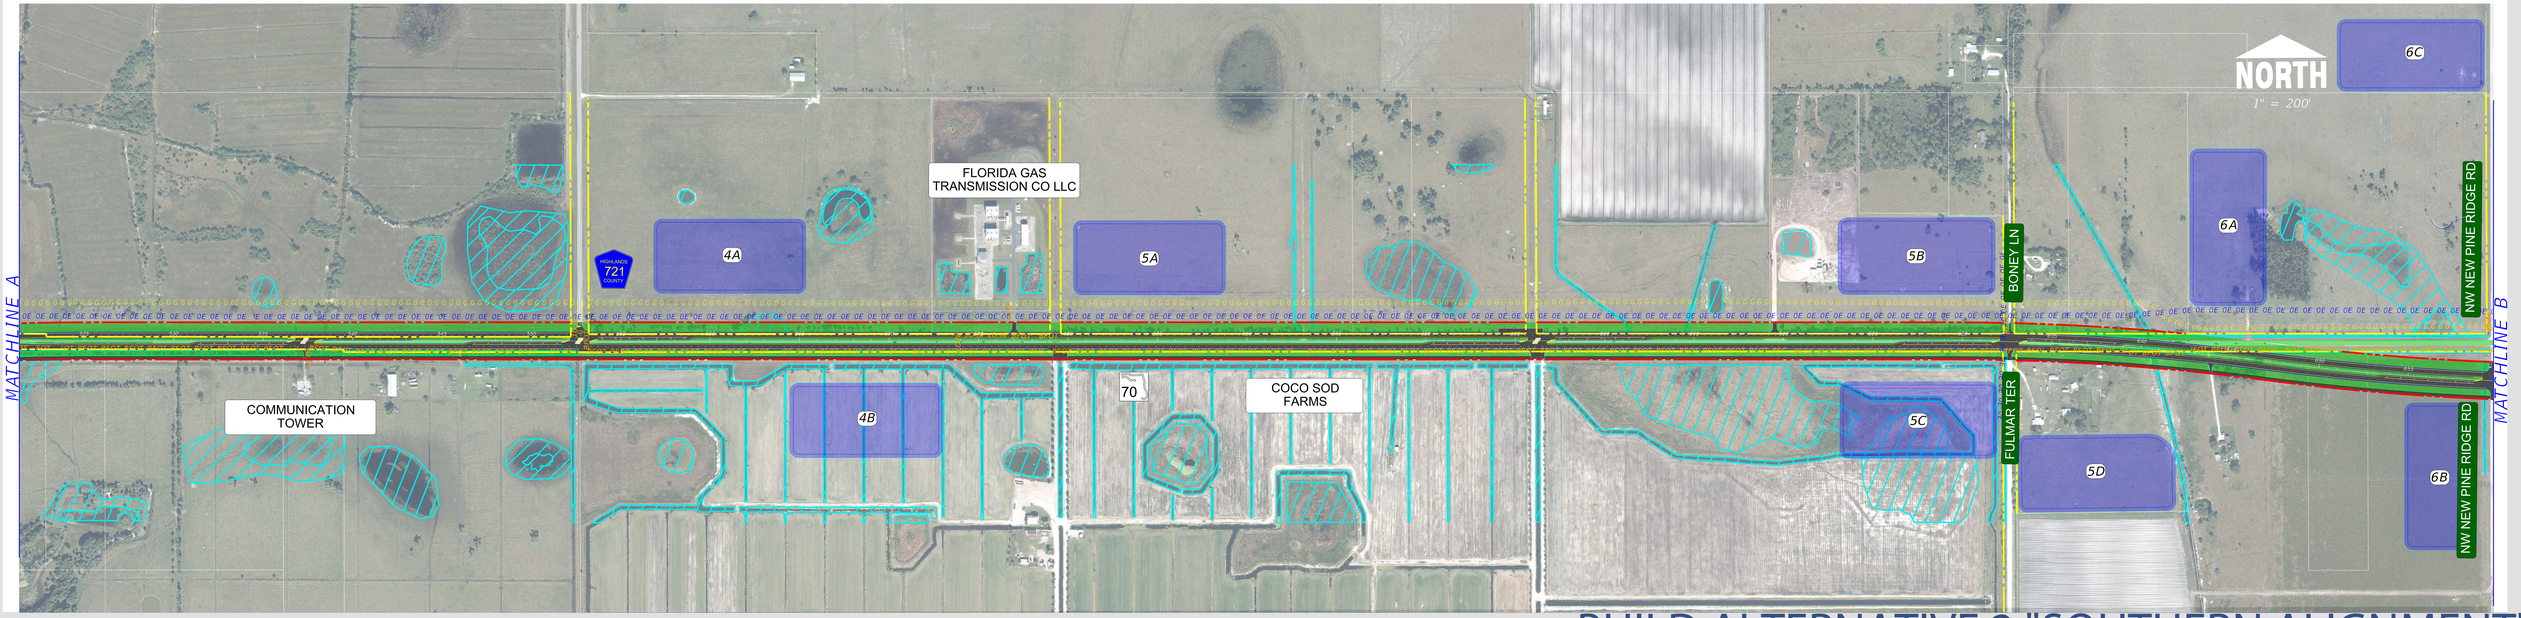

BUILD ALTERNATIVE 2 "SOUTHERN ALIGNMENT"

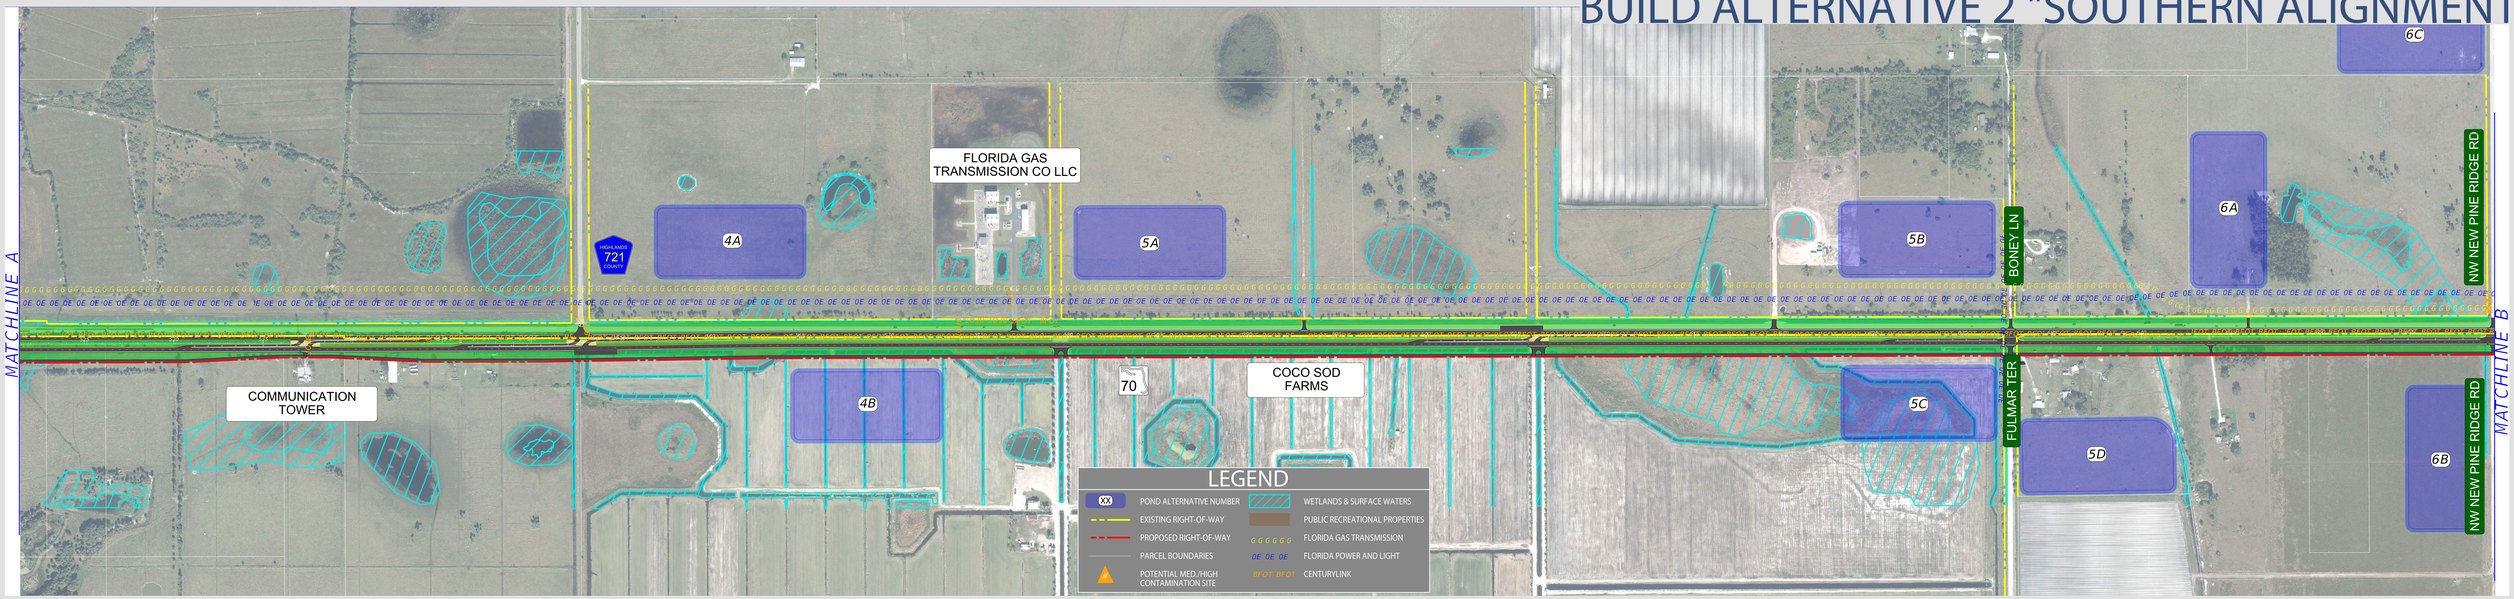


STATE ROAD 70 PROJECT DEVELOPMENT & ENVIRONMENT (PD&E) STUDY


FROM COUNTY ROAD 721 SOUTH TO COUNTY ROAD 599/128TH AVENUE; HIGHLANDS AND OKEECHOBEE COUNTIES, FLORIDA

FPID 450334-1-22-01

BUILD ALTERNATIVE 1 "BEST FIT"

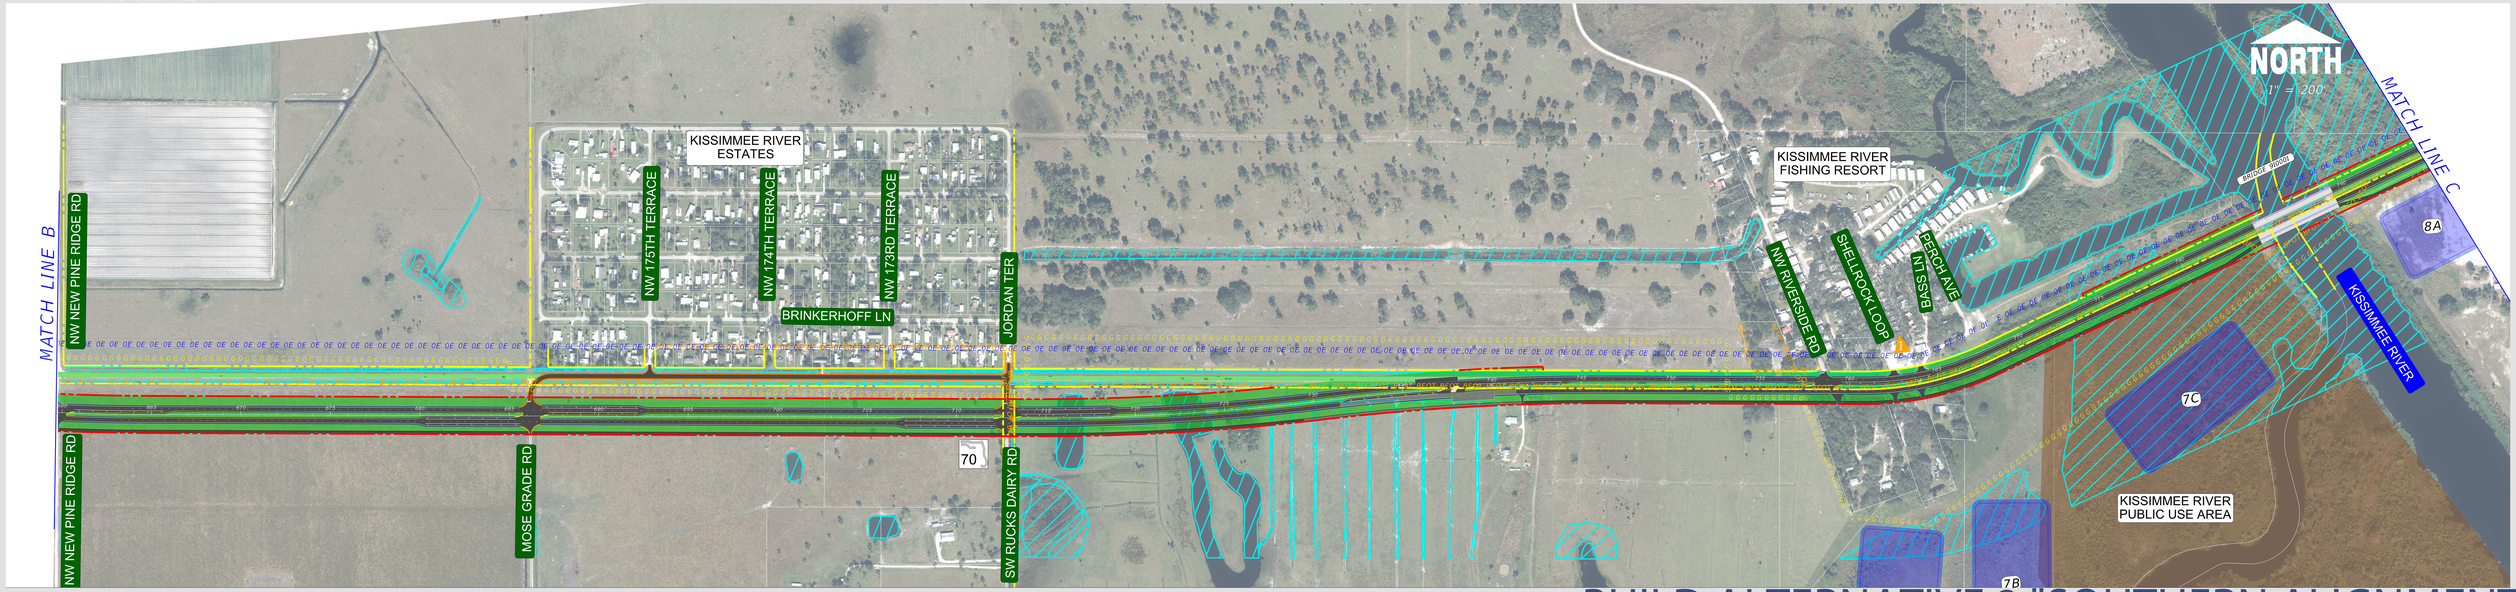

BUILD ALTERNATIVE 2 "SOUTHERN ALIGNMENT"

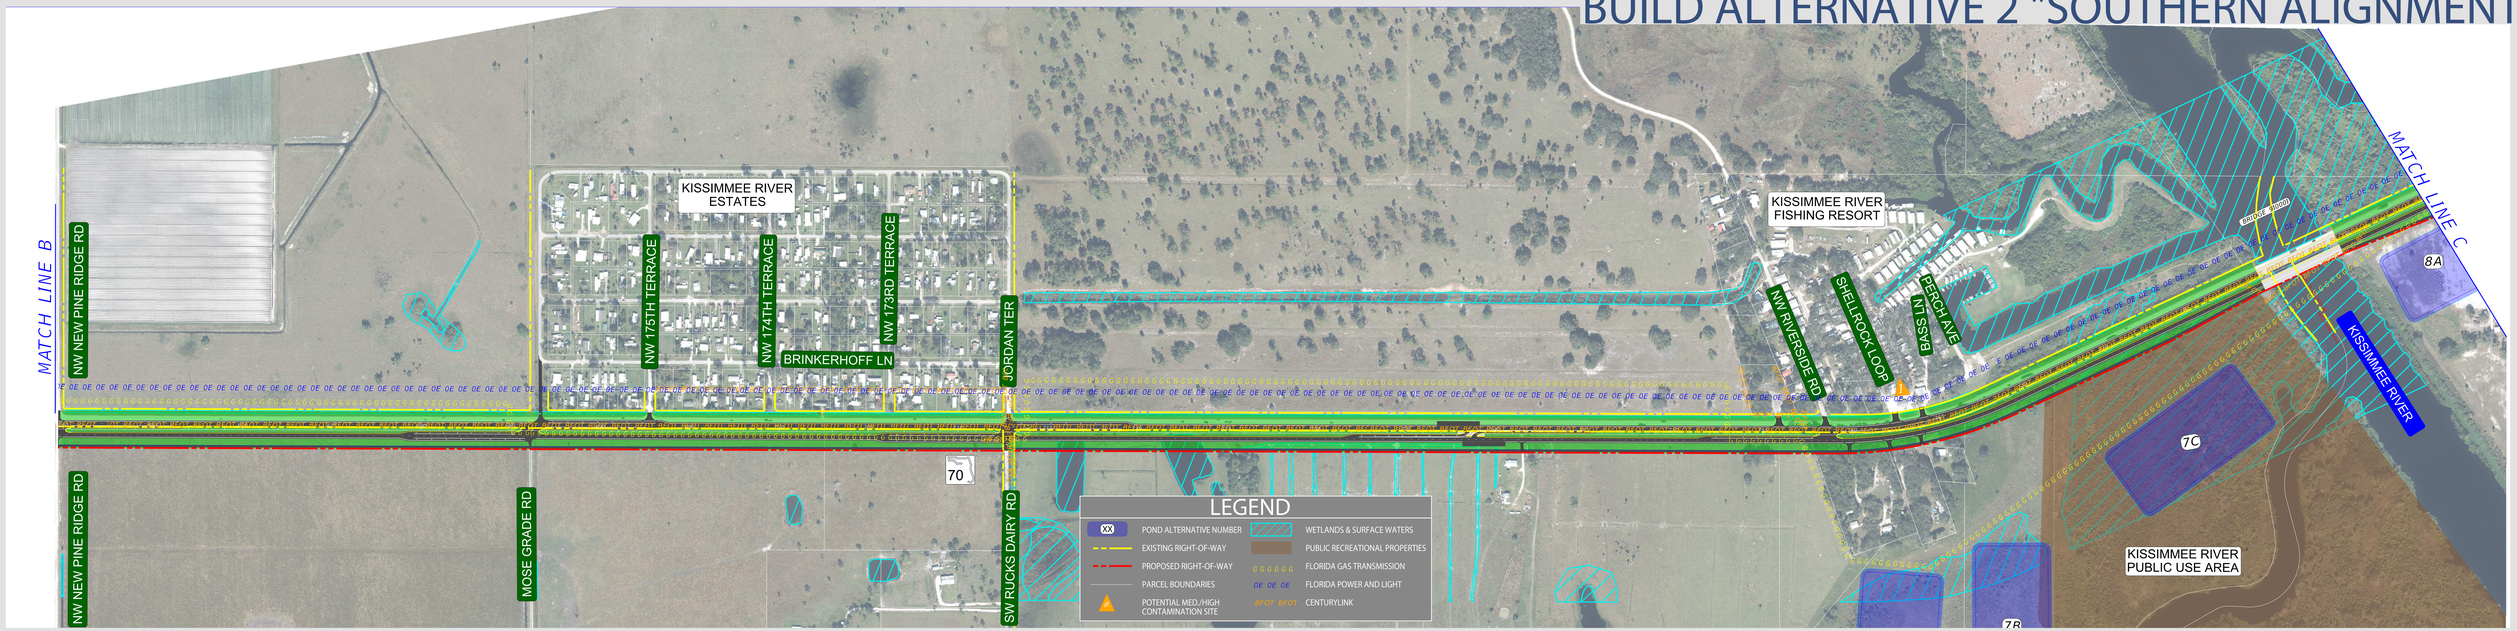

STATE ROAD 70 PROJECT DEVELOPMENT & ENVIRONMENT (PD&E) STUDY

FROM COUNTY ROAD 721 SOUTH TO COUNTY ROAD 599/128TH AVENUE; HIGHLANDS AND OKEECHOBEE COUNTIES, FLORIDA
FPID 450334-1-22-01

BUILD ALTERNATIVE 1 "BEST FIT"



BUILD ALTERNATIVE 2 "SOUTHERN ALIGNMENT"

