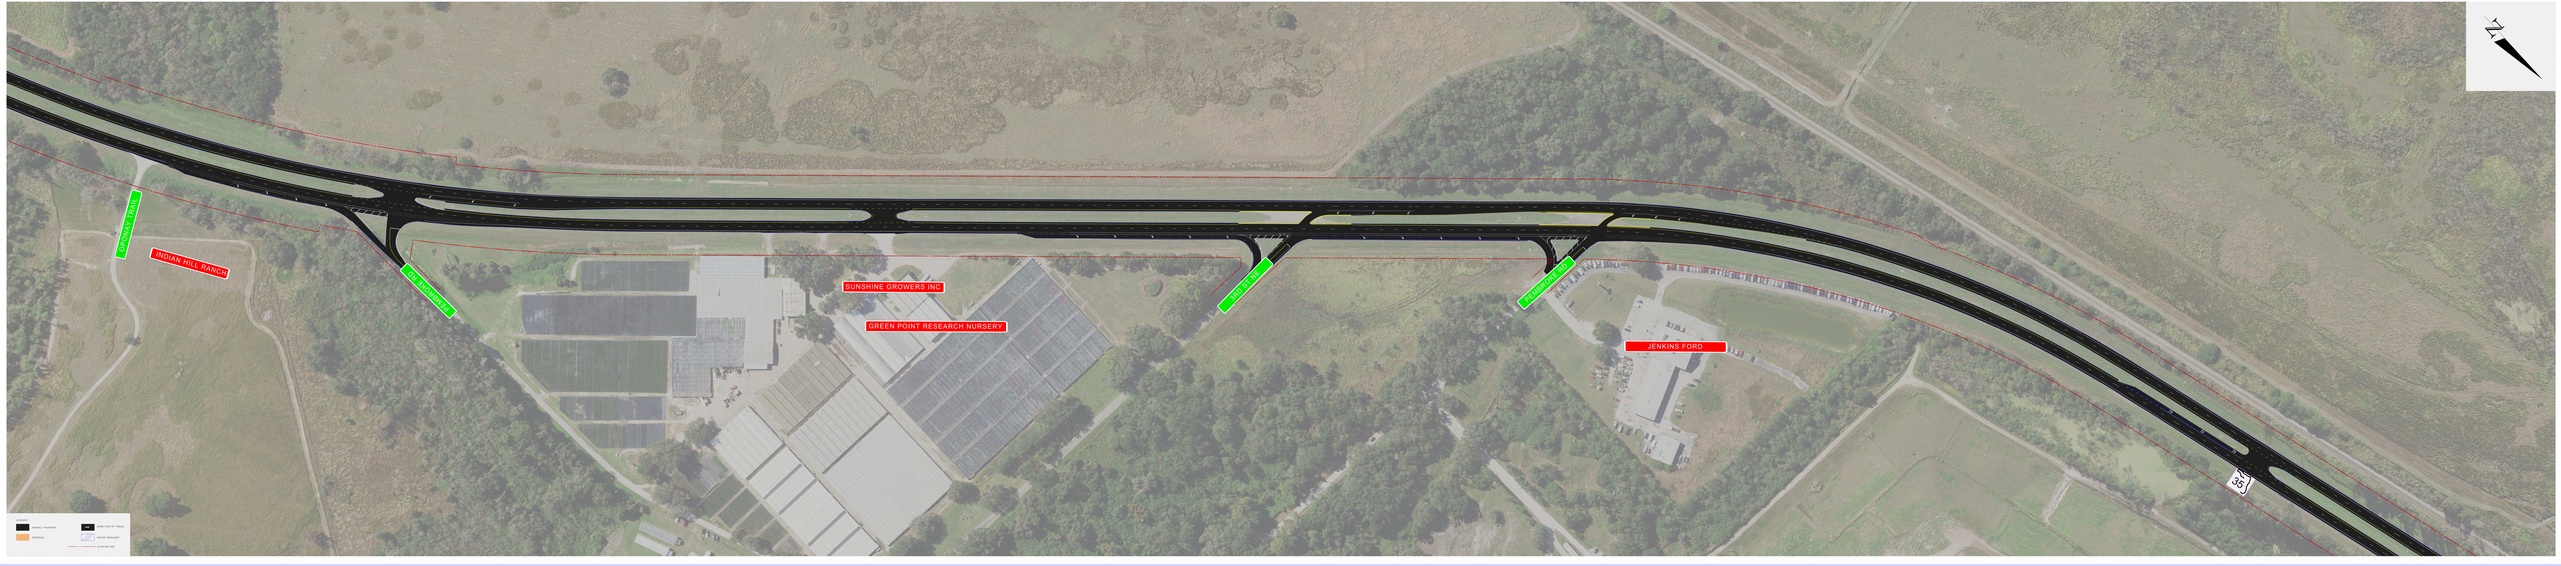PROPOSED IMPROVEMENTS ON STATE ROAD (SR) 35/US 19 FROM 9TH STREET NW TO NORTH OF OAK HAMMOCK LOOP
FPID: 449232-1-52-01