NO-BUILD ALTERNATIVE

Section 1 - 200-foot-wide right-of-way

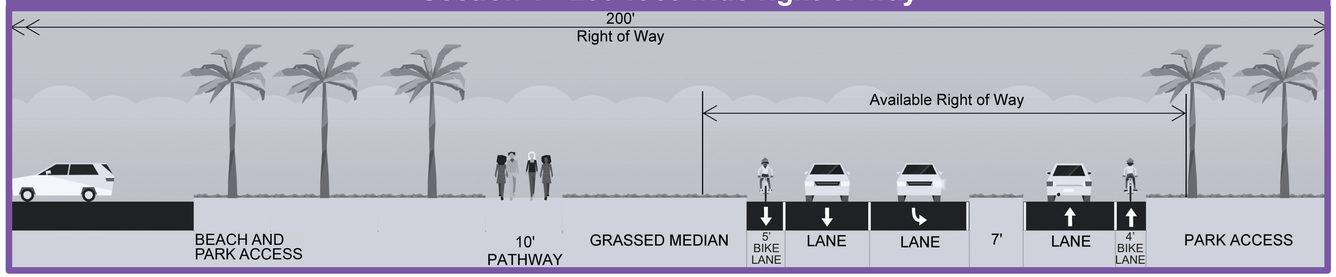

Section 5 - 40-foot-wide right-of-way

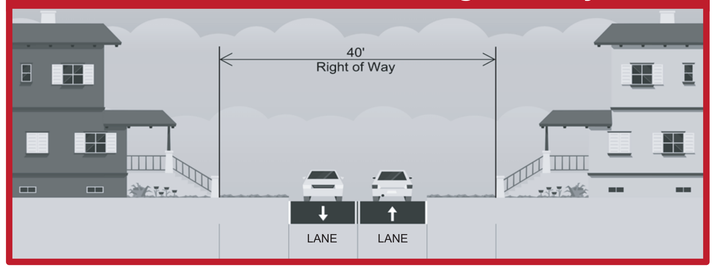

Section 2, 4, & 6 - 50-foot-wide right-of-way

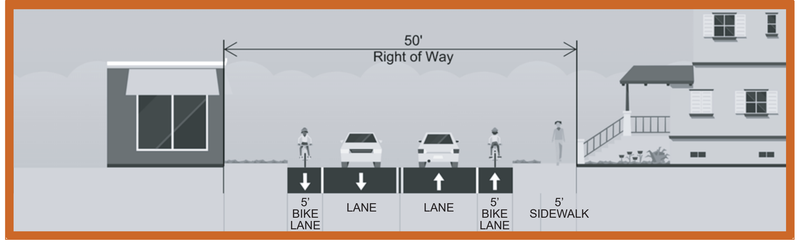
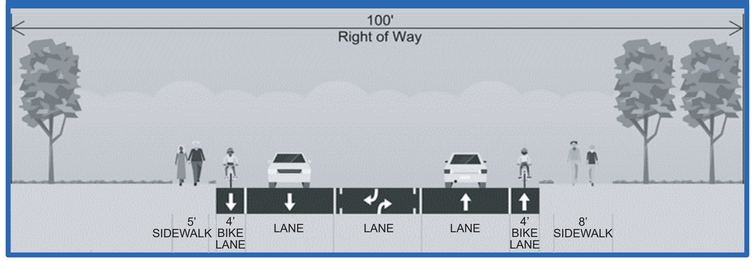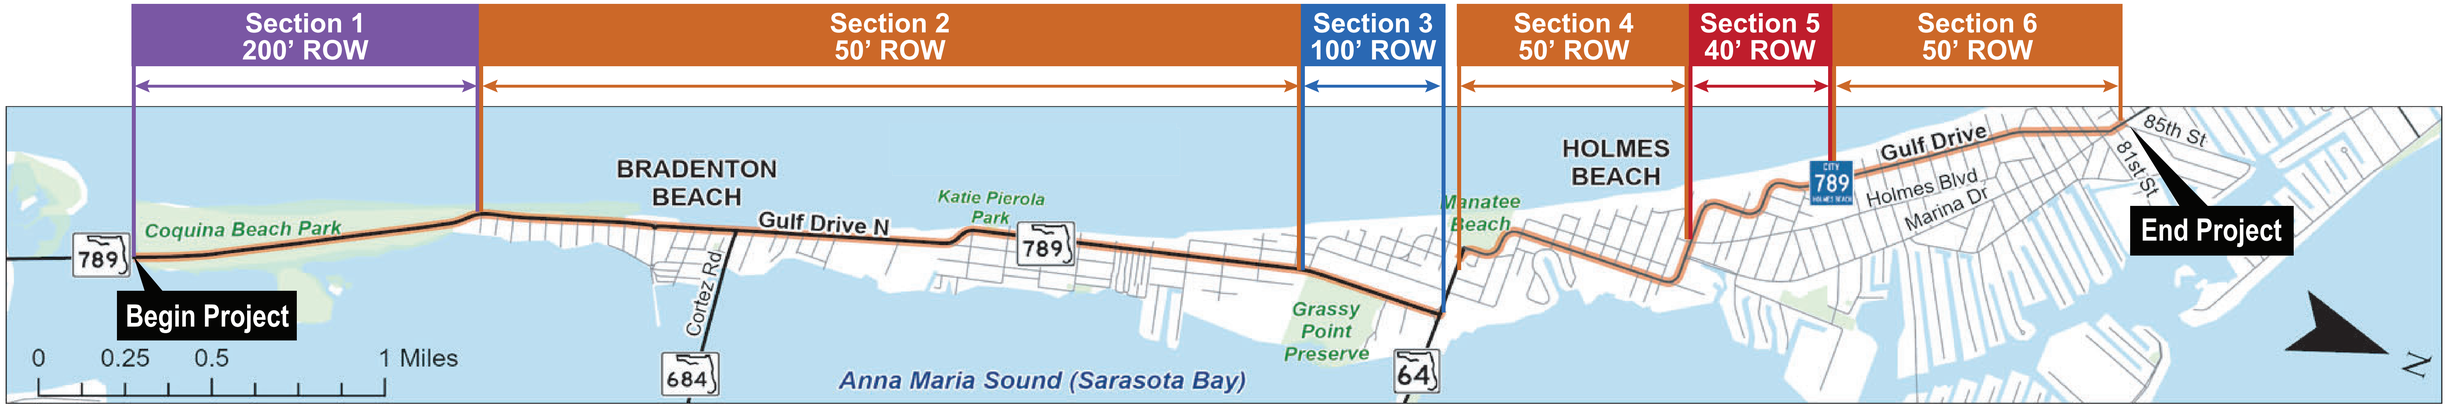
Section 3 - 100-foot-wide right-of-way