S.R. 70 CONCEPT PLANS

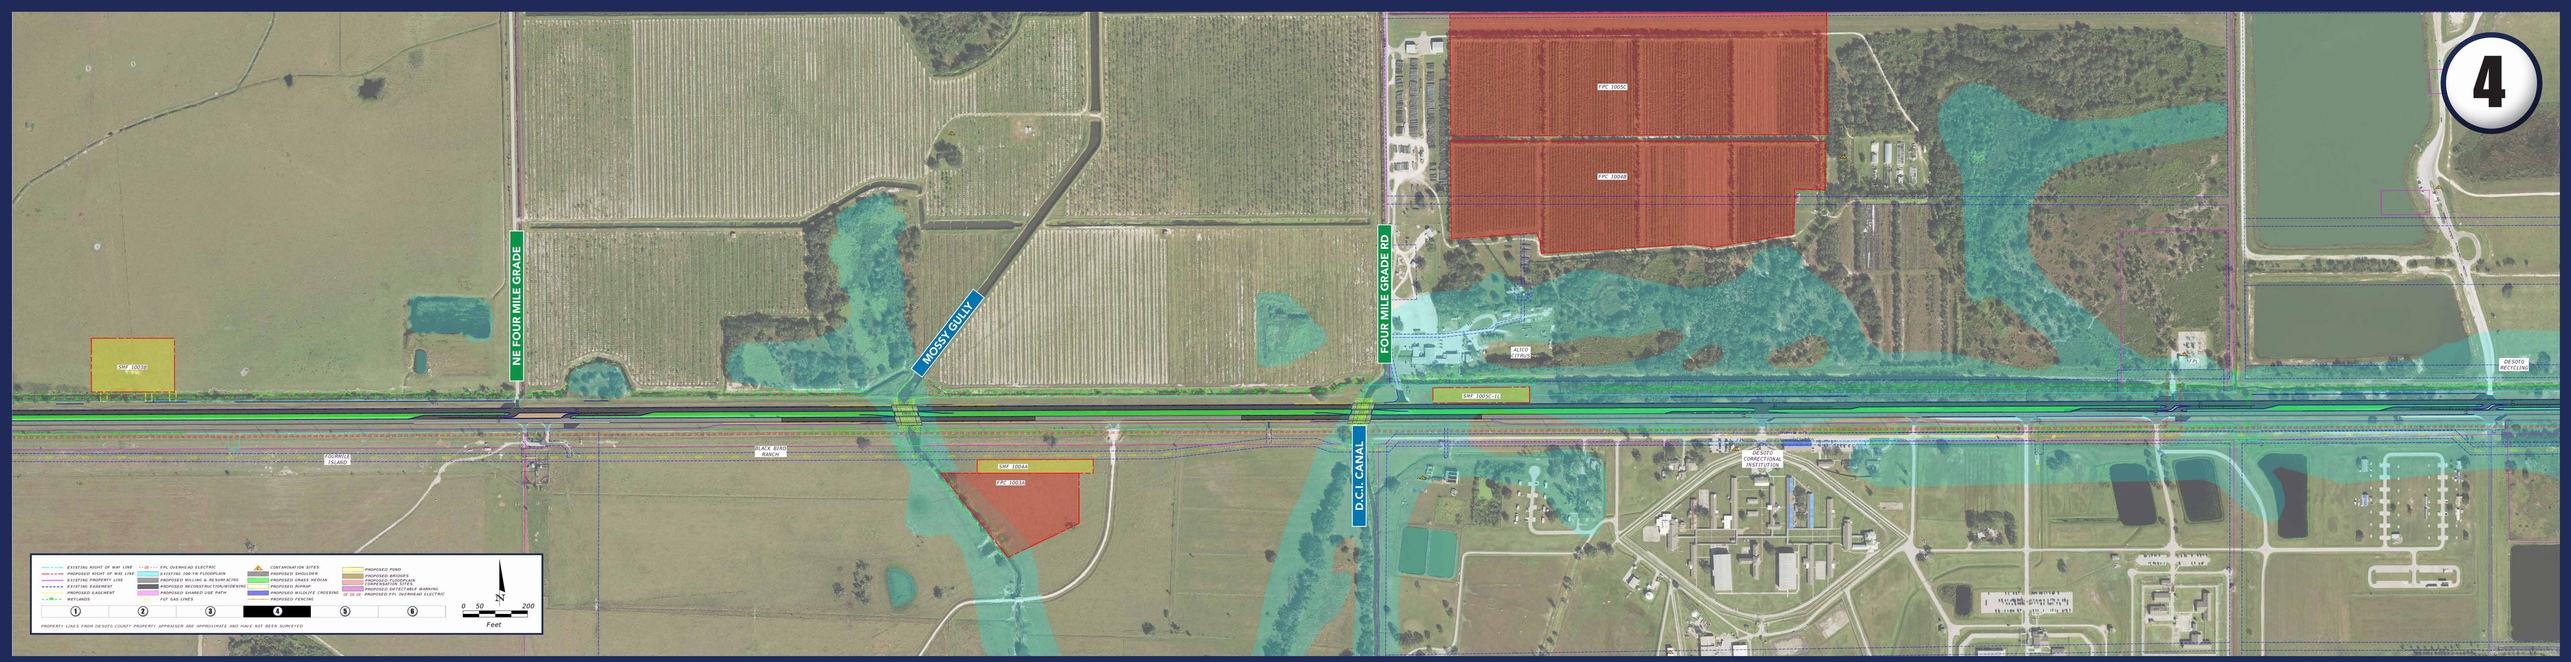

FDOT
DeSoto County, Florida
Financial Project ID: 451942-1

S.R. 70 FROM WEST OF S.R. 31 TO SOUTHEAST HIGHLANDS COUNTY LINE ROAD
PUBLIC HEARING | JANUARY 2026

S.R. 70 CONCEPT PLANS

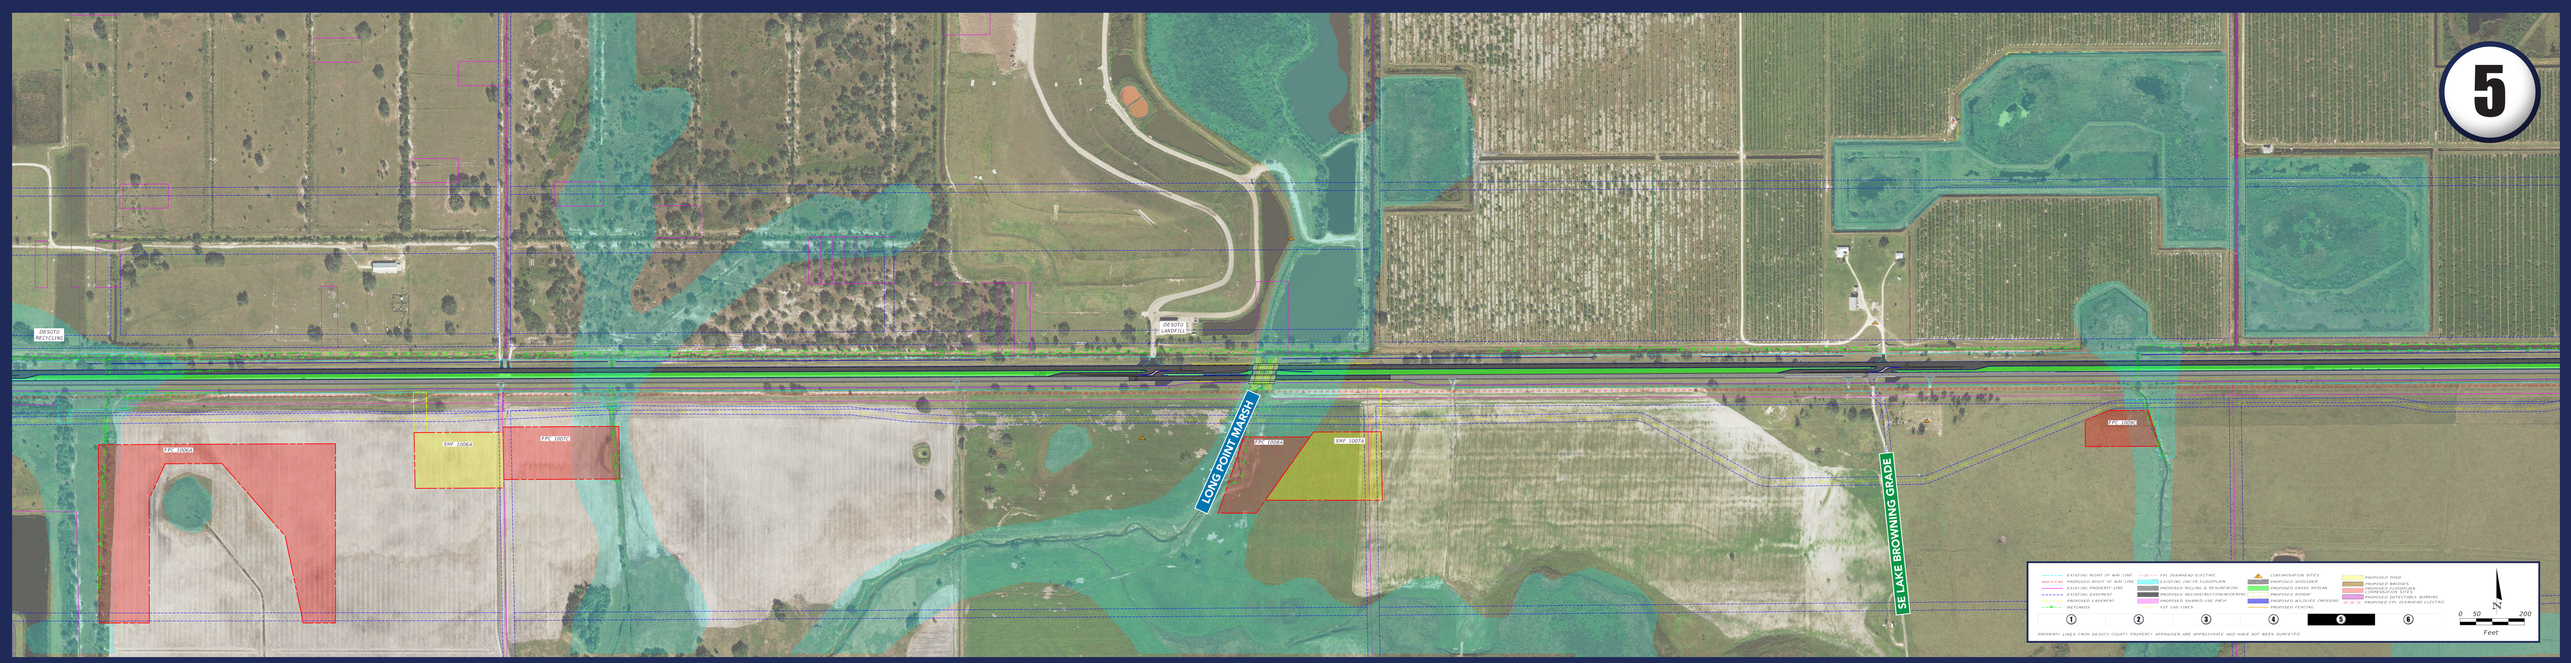

FDOT
DeSoto County, Florida
Financial Project ID: 451942-1

S.R. 70 FROM WEST OF S.R. 31 TO SOUTHEAST HIGHLANDS COUNTY LINE ROAD
PUBLIC HEARING | JANUARY 2026

S.R. 70 CONCEPT PLANS

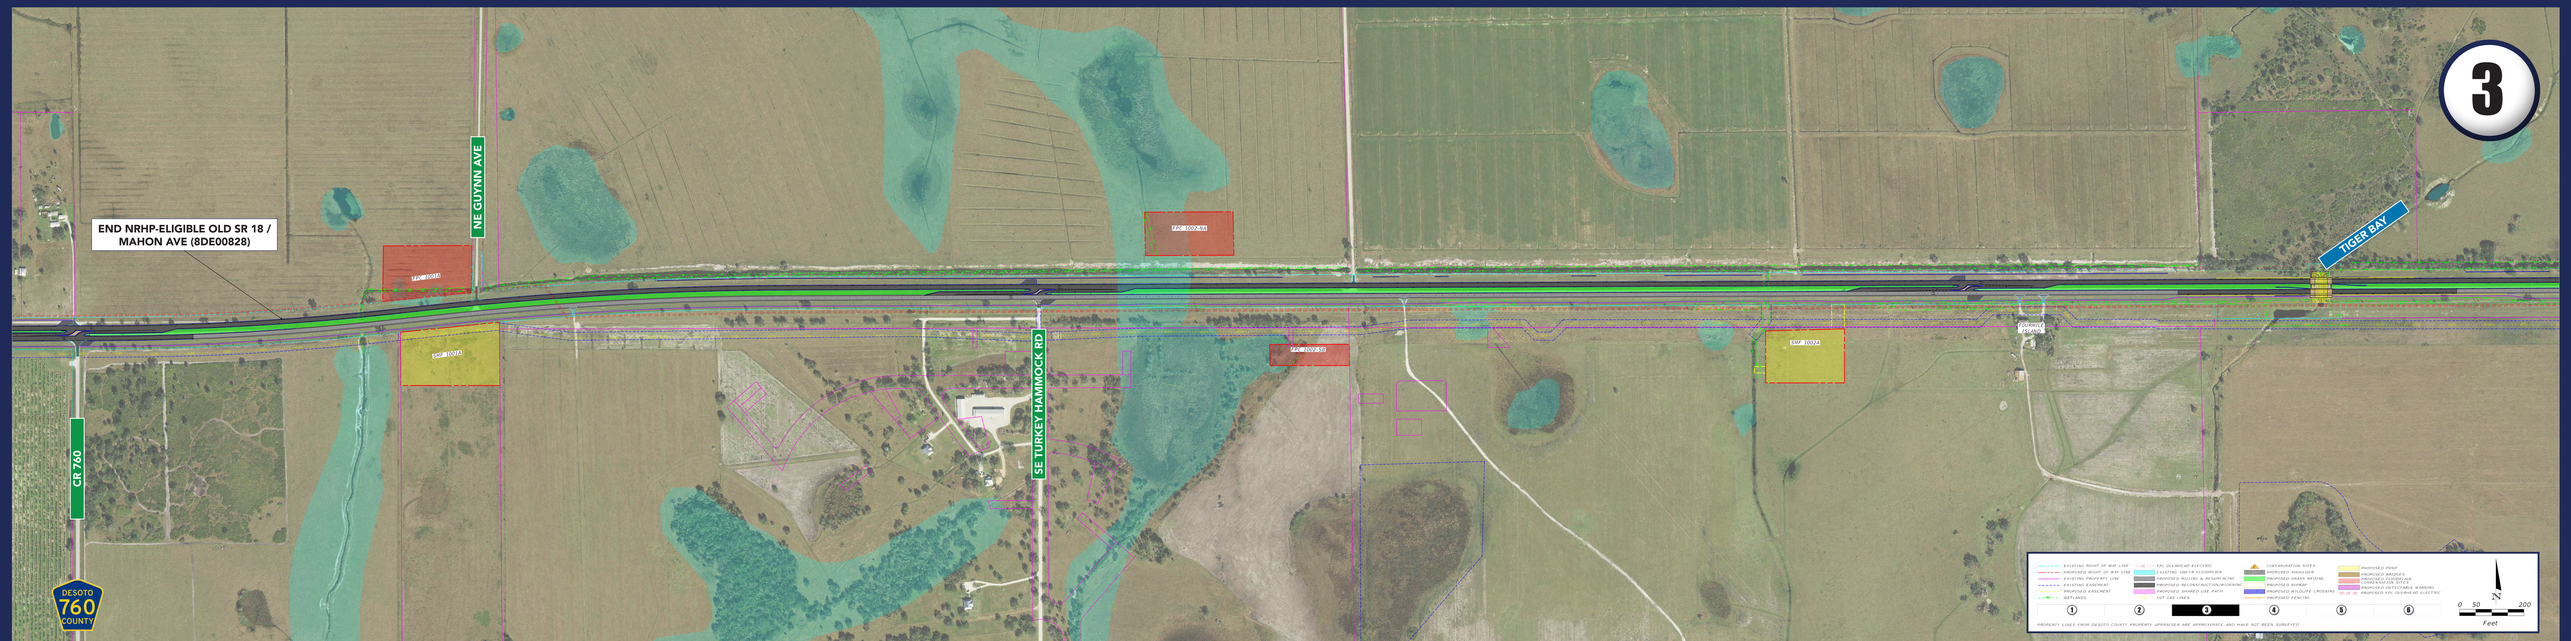

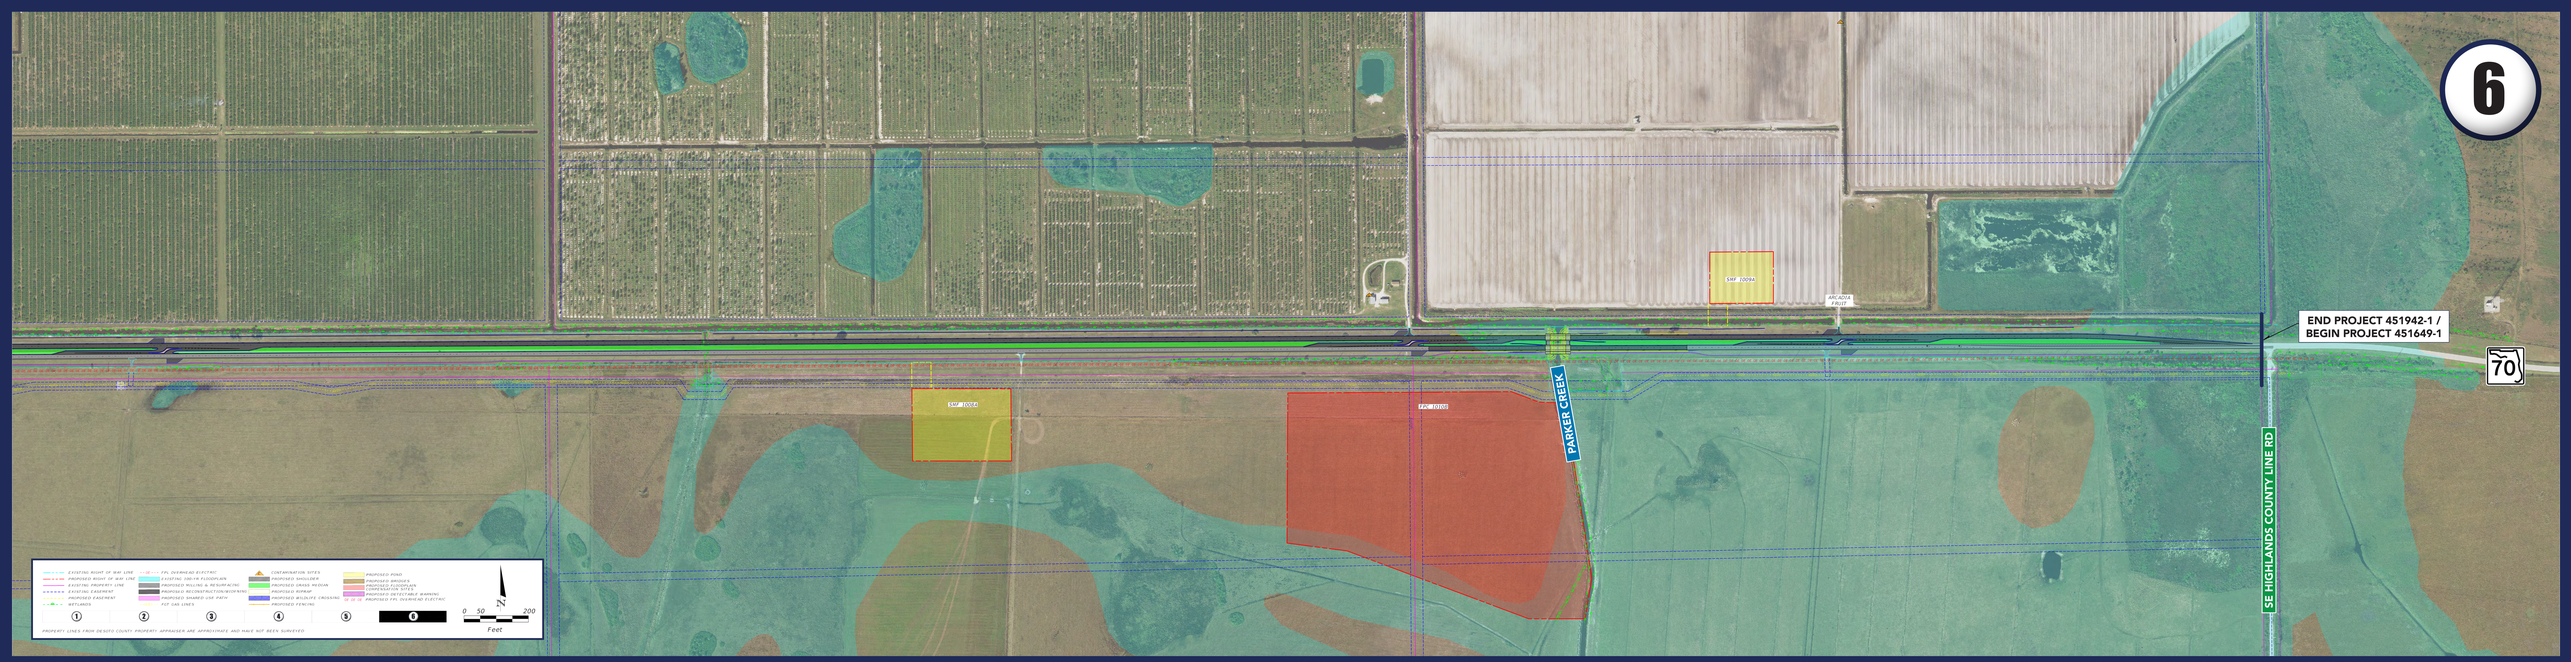

FDOT

DeSoto County, Florida
Financial Project ID: 451942-1

S.R. 70 FROM WEST OF S.R. 31 TO SOUTHEAST HIGHLANDS COUNTY LINE ROAD

PUBLIC HEARING | JANUARY 2026