ALTERNATIVE DESIGN CONCEPTS

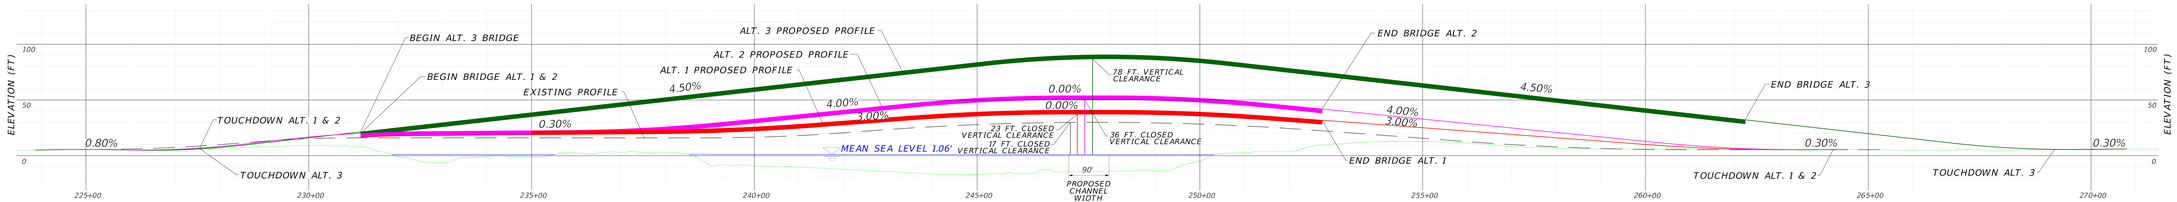

EXISTING TYPICAL

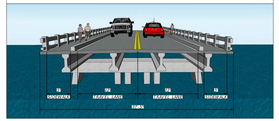

PROPOSED TYPICAL

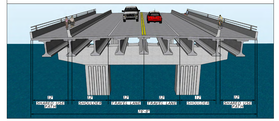

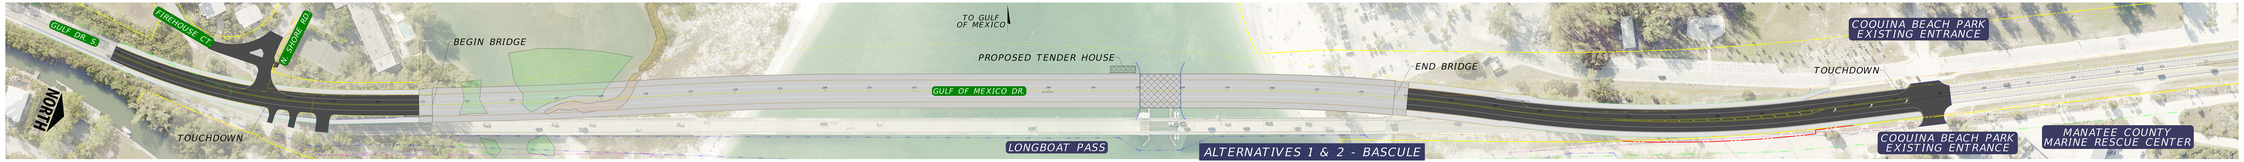

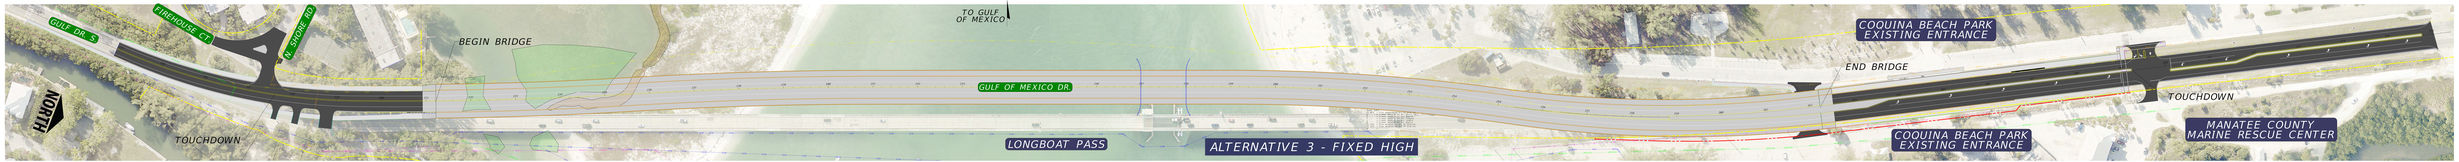

LEGEND

- EXISTING R/W
- PROPOSED R/W
- FRONTIER UTILITY LINE
- EXISTING WATER MAIN
- EXISTING TECO GAS LINE
- EXISTING FPL LINE
- EXISTING COMCAST LINE
- IDENTIFIED SEAGRASS
- IDENTIFIED MANGROVES
- PROPOSED SIDEWALK
- PROPOSED ROADWAY IMPROVEMENTS
- PROPOSED BRIDGE IMPROVEMENTS
- MOVABLE BRIDGE SPAN