HARBORVIEW ROAD FROM MELBOURNE STREET TO I-75
FPID: 434965-2

DESIGN CONCEPT RIGHT-OF-WAY NEEDS
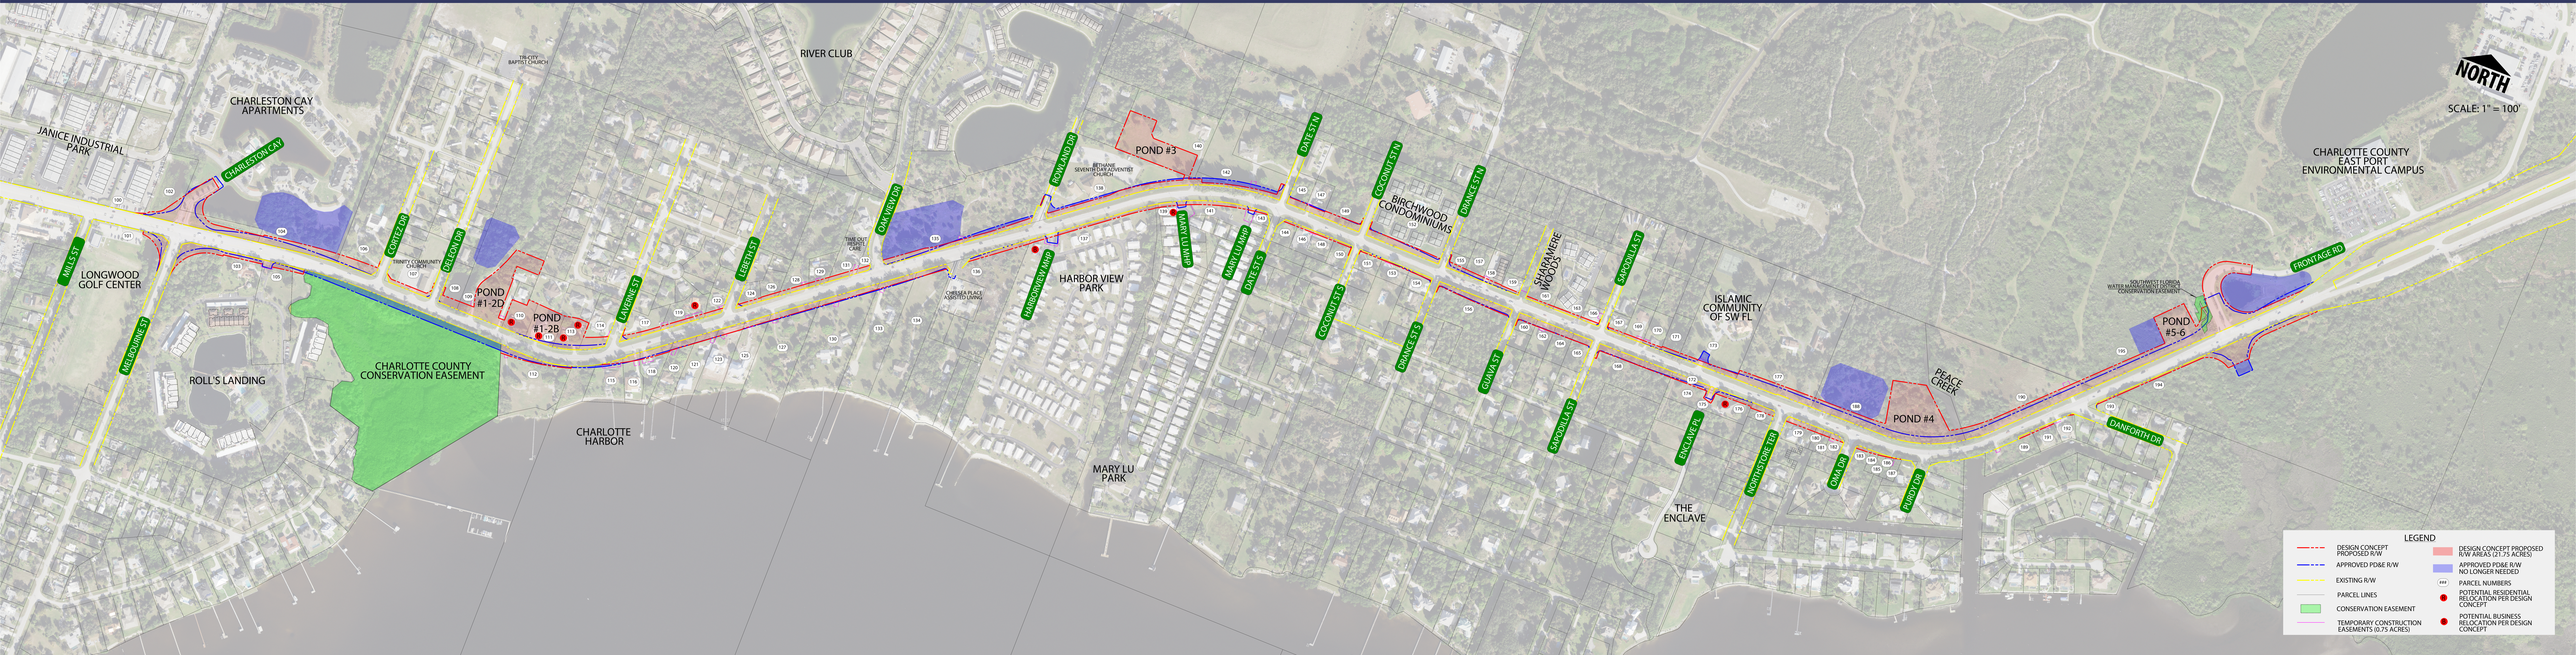
FDOT