SR 684 (CORTEZ ROAD) FROM SR 789 (GULF DRIVE) TO 123RD STREET WEST

FDOT
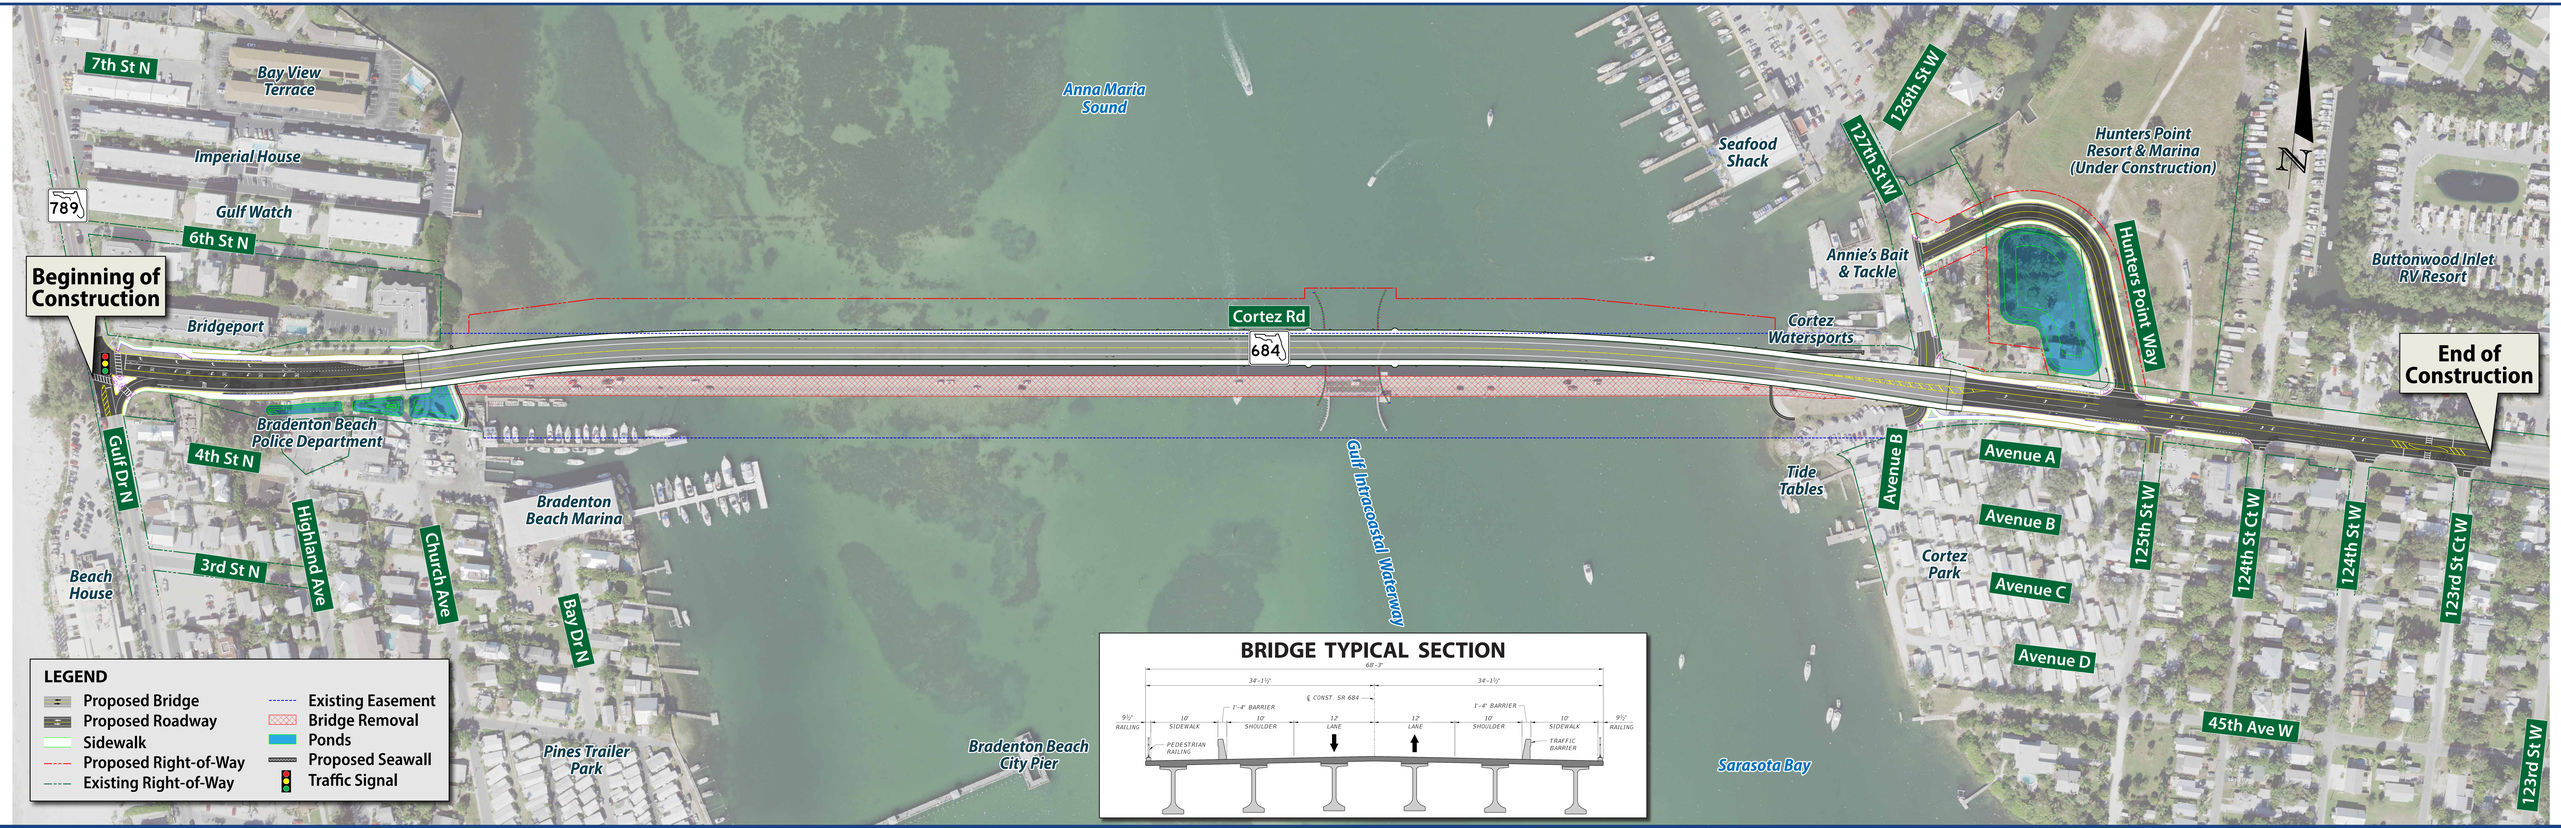
FPID No.: 430204-2-52-01