APPENDIX A

Preferred Alternative Concept Plans

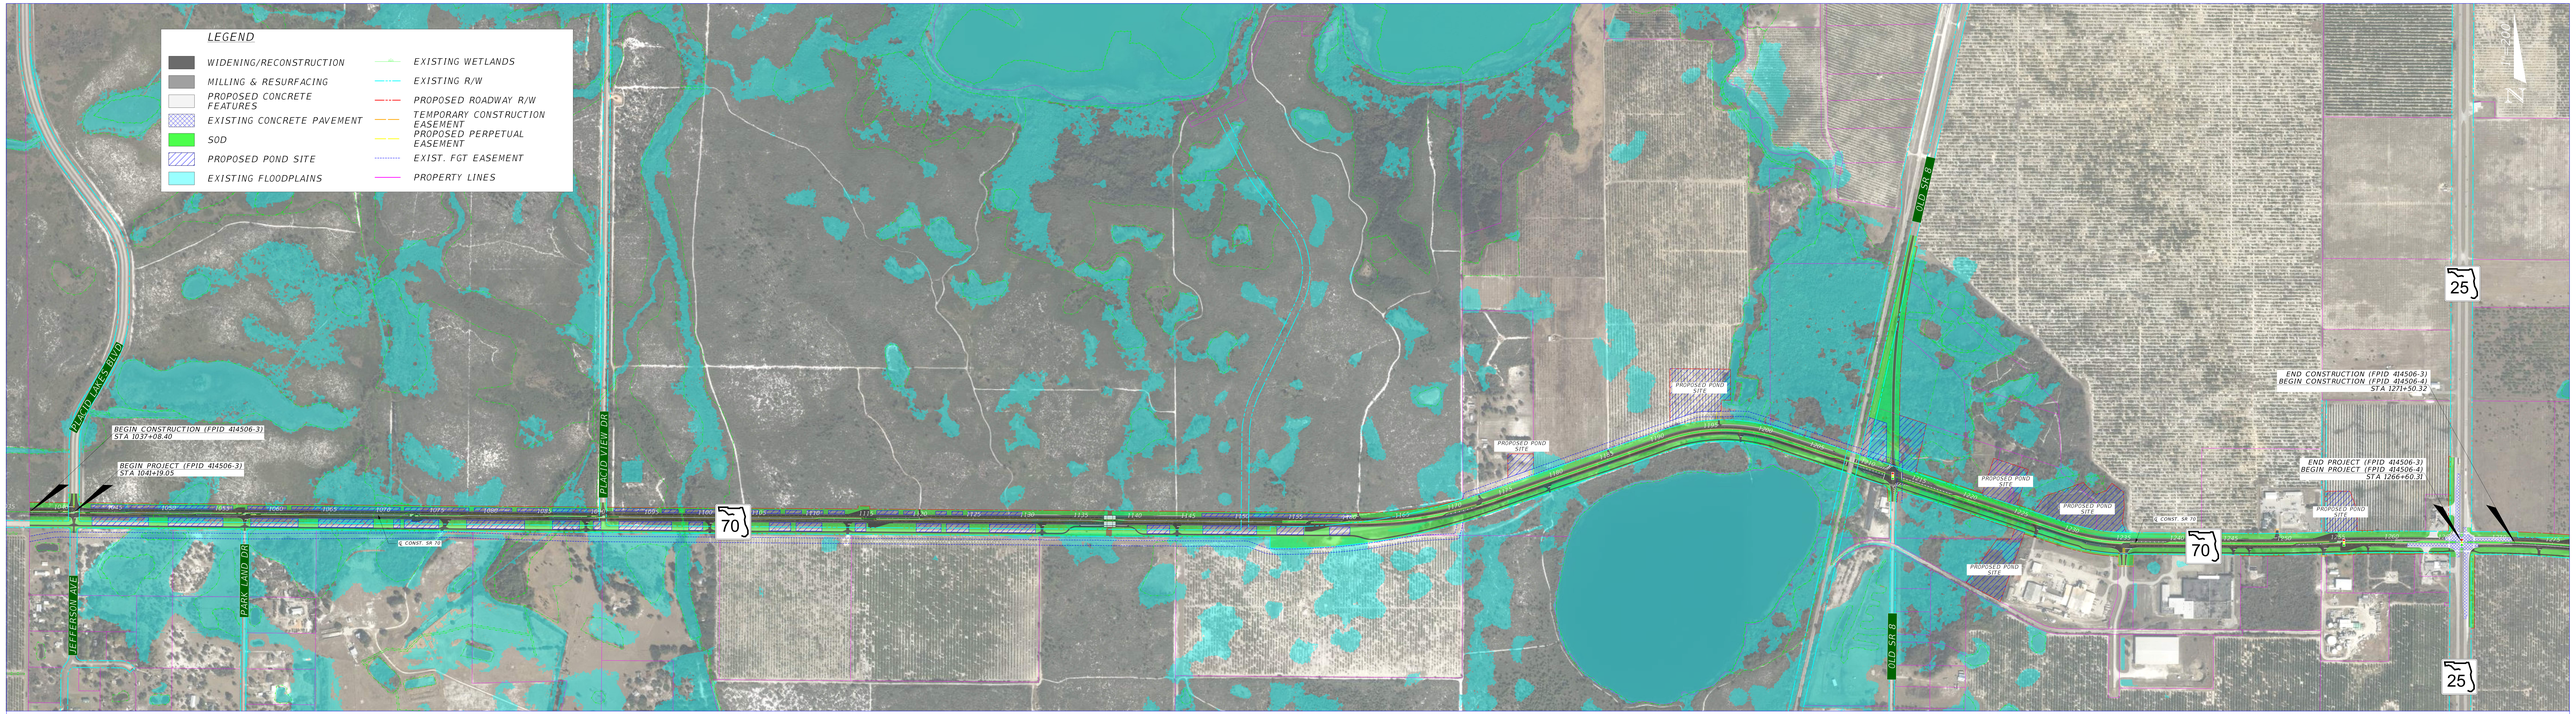

SR 70 WIDENING - FPID 414506-1-22-01

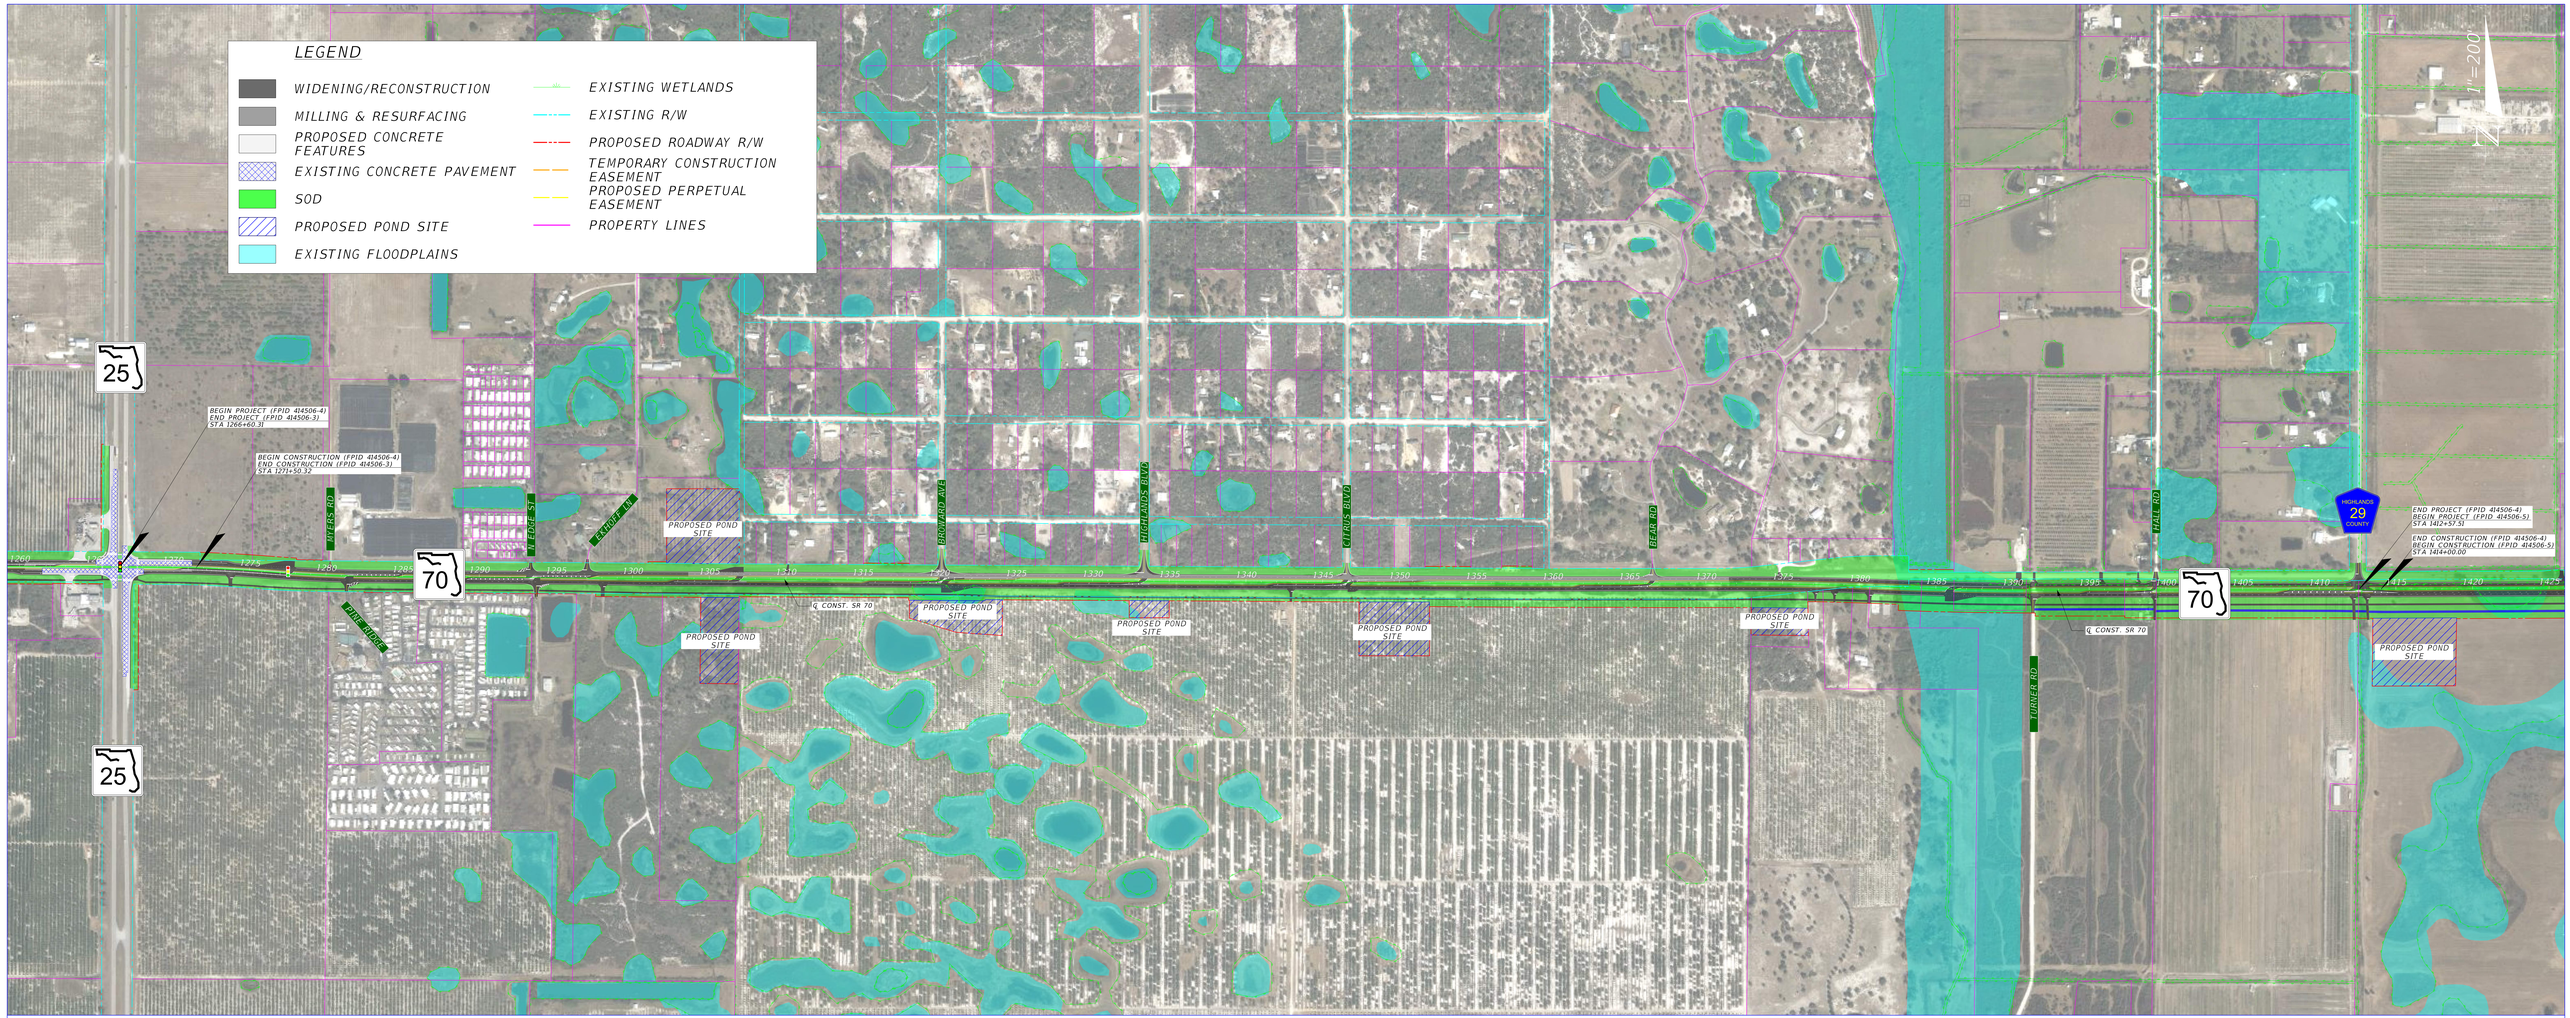

SR 70 WIDENING - FPID 414506-1-22-01