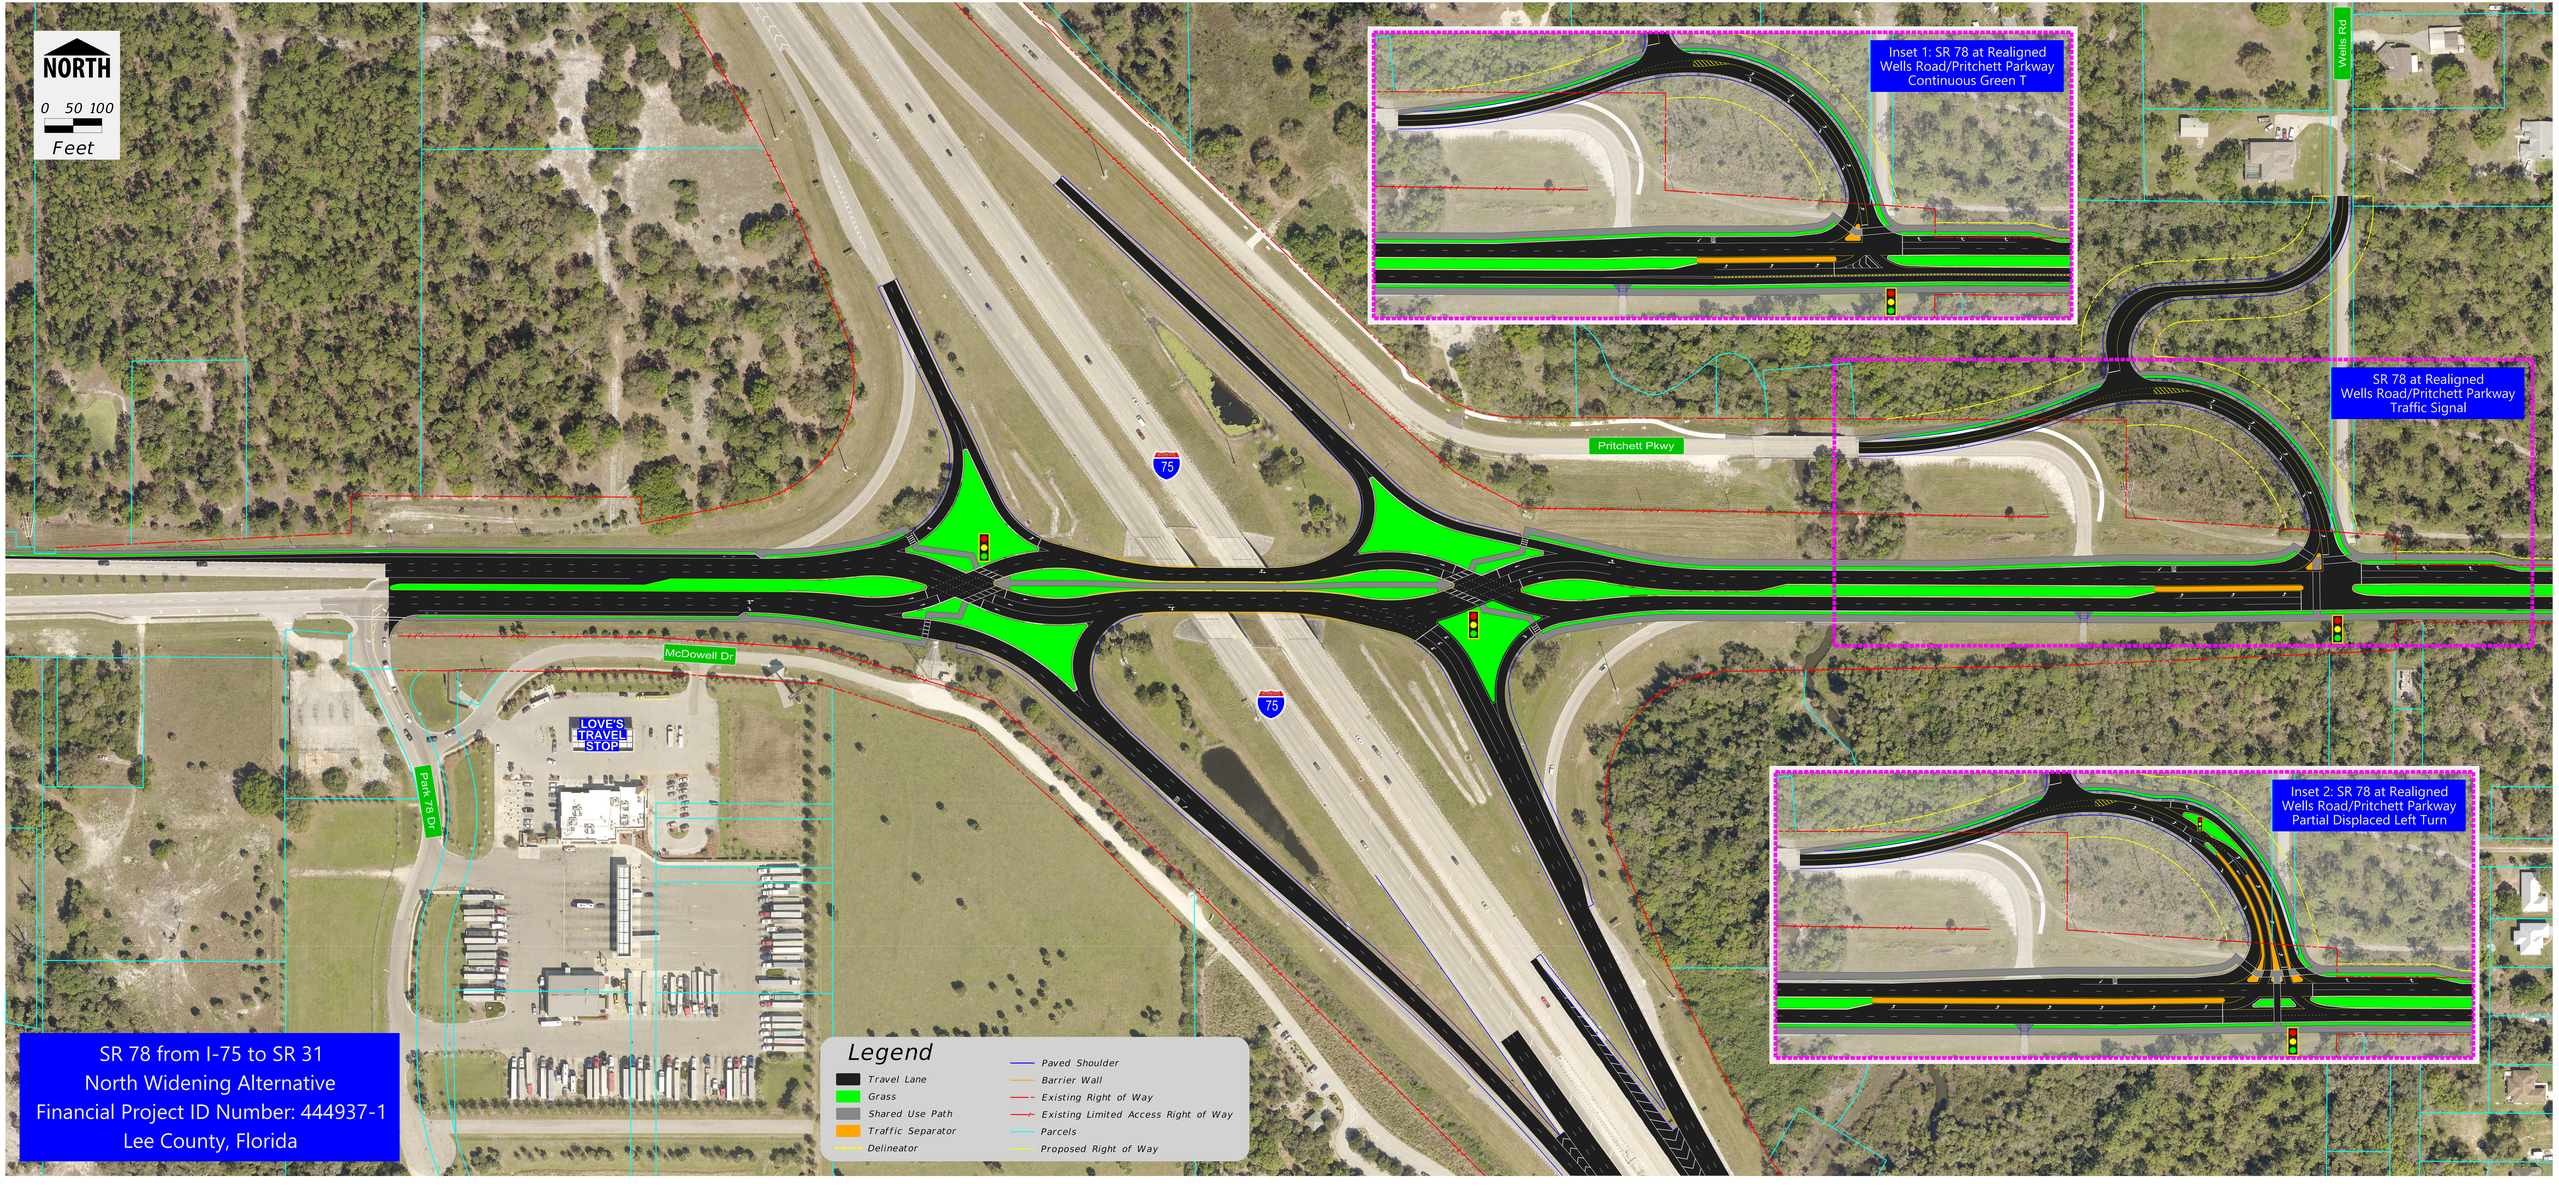
NORTH
0 50 100
Feet
Inset 1: SR 78 at Realigned Wells Road/Pritchett Parkway Continuous Green T
SR 78 at Realigned Wells Road/Pritchett Parkway Traffic Signal
Inset 2: SR 78 at Realigned Wells Road/Pritchett Parkway Partial Displaced Left Turn
Pritchett Pkwy
Wells Rd
McDowell Dr
Park 78 Dr
LOVE'S TRAVEL STOP
75
SR 78 from I-75 to SR 31
North Widening Alternative
Financial Project ID Number: 444937-1
Lee County, Florida
Legend
Travel Lane
Grass
Shared Use Path
Traffic Separator
Delineator
Paved Shoulder
Barrier Wall
Existing Right of Way
Existing Limited Access Right of Way
Parcels
Proposed Right of Way