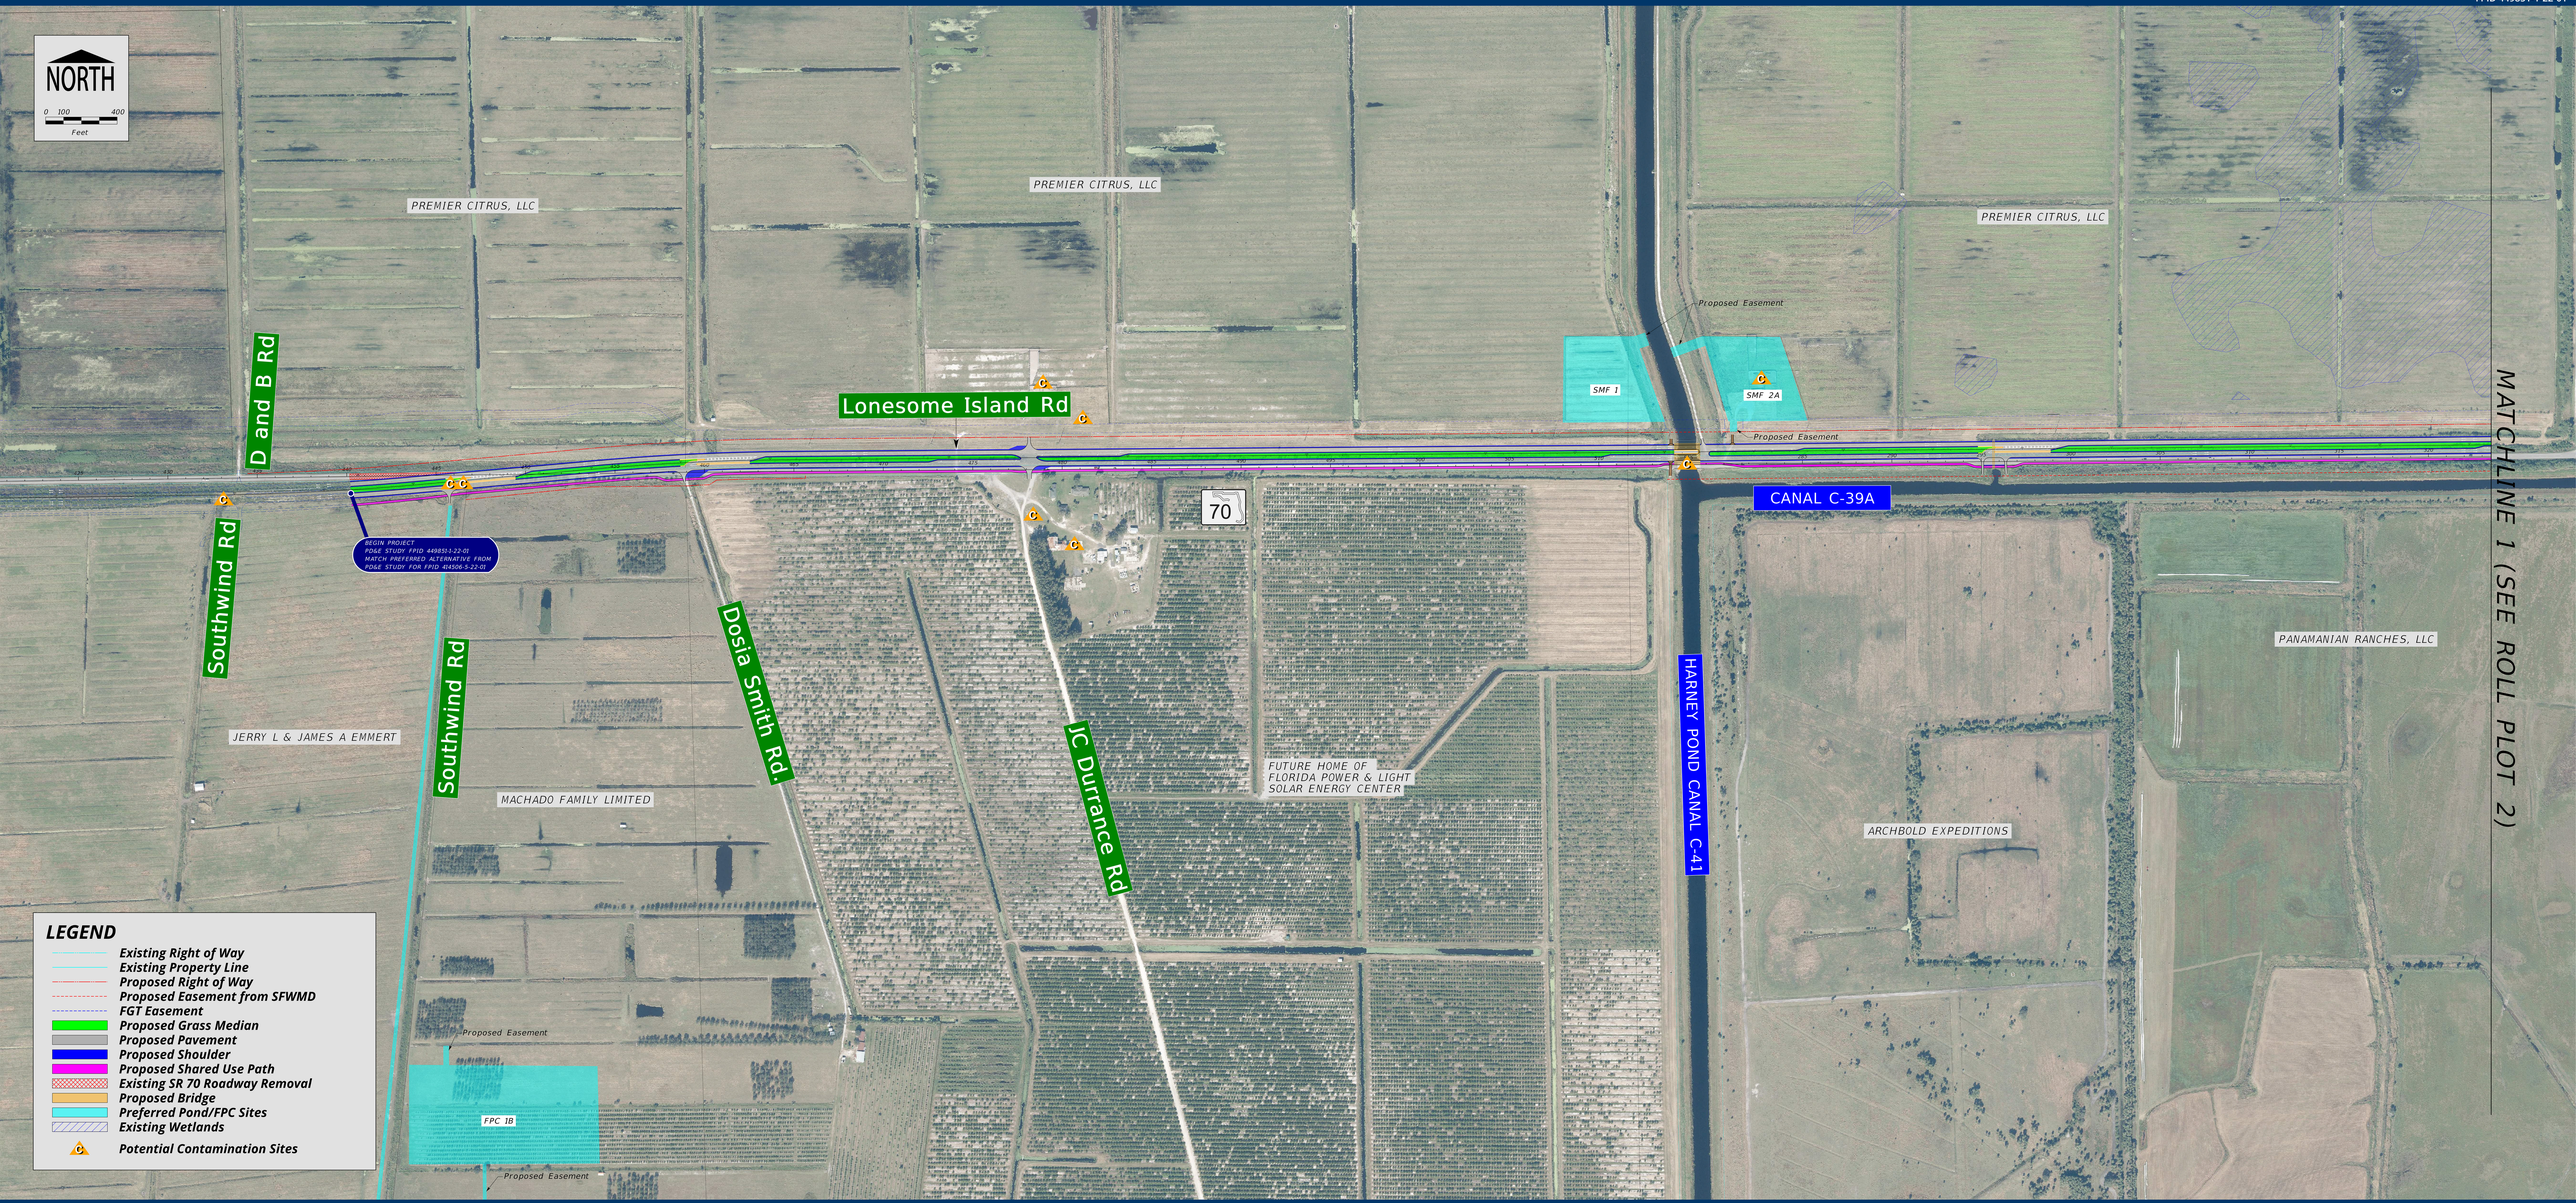
NORTH
0 100 400
Feet
PREMIER CITRUS, LLC
PREMIER CITRUS, LLC
PREMIER CITRUS, LLC
Lonesome Island Rd
D and B Rd
Southwind Rd
Southwind Rd
Dosia Smith Rd.
JC Durrance Rd
70
CANAL C-39A
HARNEY POND CANAL C-41
SMF 1
SMF 2A
Proposed Easement
Proposed Easement
BEGIN PROJECT
PD&E STUDY FPID 449851-1-22-01
MATCH PREFERRED ALTERNATIVE FROM
PD&E STUDY FOR FPID 403506-5-22-01
JERRY L & JAMES A EMMERT
MACHADO FAMILY LIMITED
FUTURE HOME OF
FLORIDA POWER & LIGHT
SOLAR ENERGY CENTER
PANAMANIAN RANCHES, LLC
ARCHBOLD EXPEDITIONS
Proposed Easement
FPC 1B
Proposed Easement
MATCHLINE 1 (SEE ROLL PLOT 2)
LEGEND
Existing Right of Way
Existing Property Line
Proposed Right of Way
Proposed Easement from SFWMD
FGT Easement
Proposed Grass Median
Proposed Pavement
Proposed Shoulder
Proposed Shared Use Path
Existing SR 70 Roadway Removal
Proposed Bridge
Preferred Pond/FPC Sites
Existing Wetlands
Potential Contamination Sites