ROADWAY PLANS

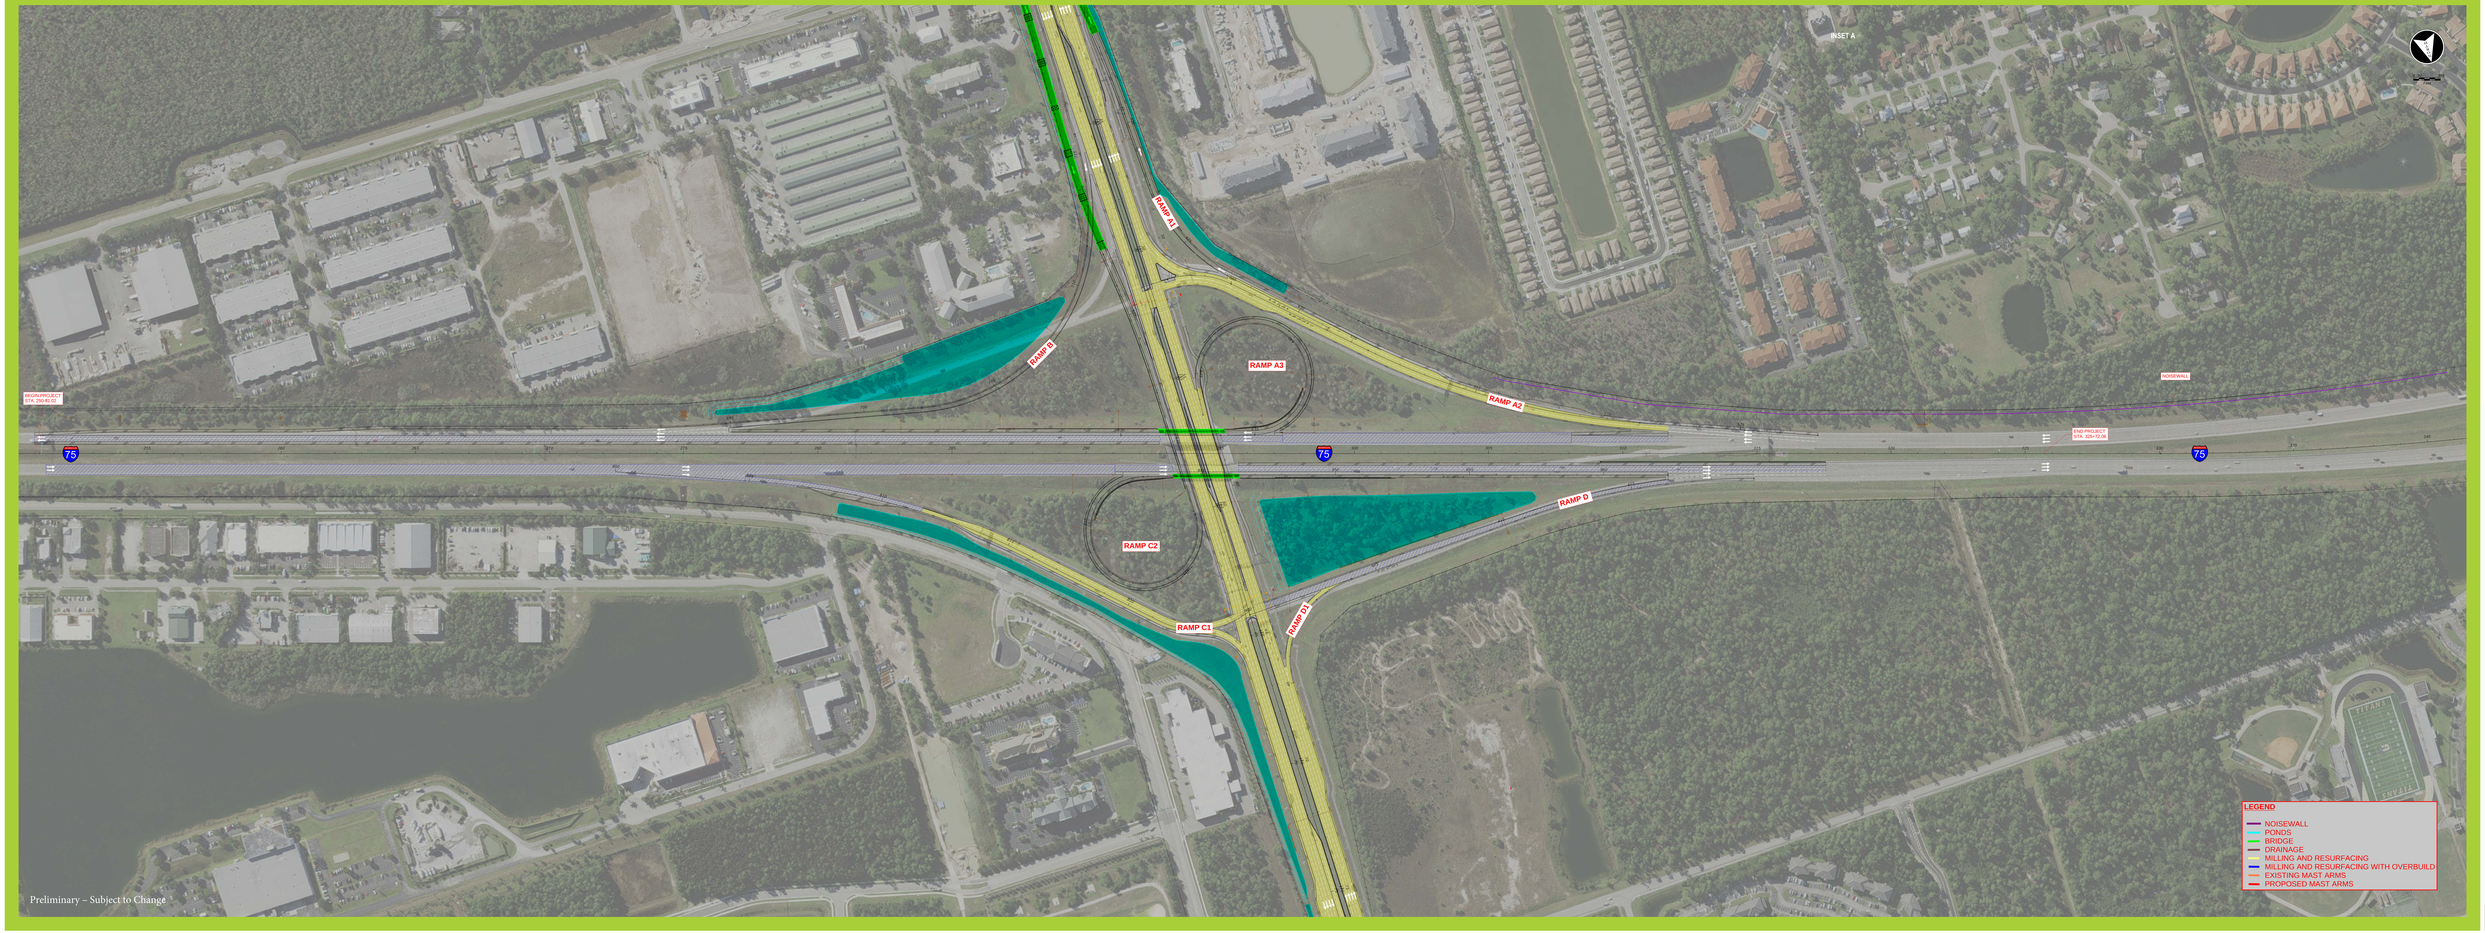

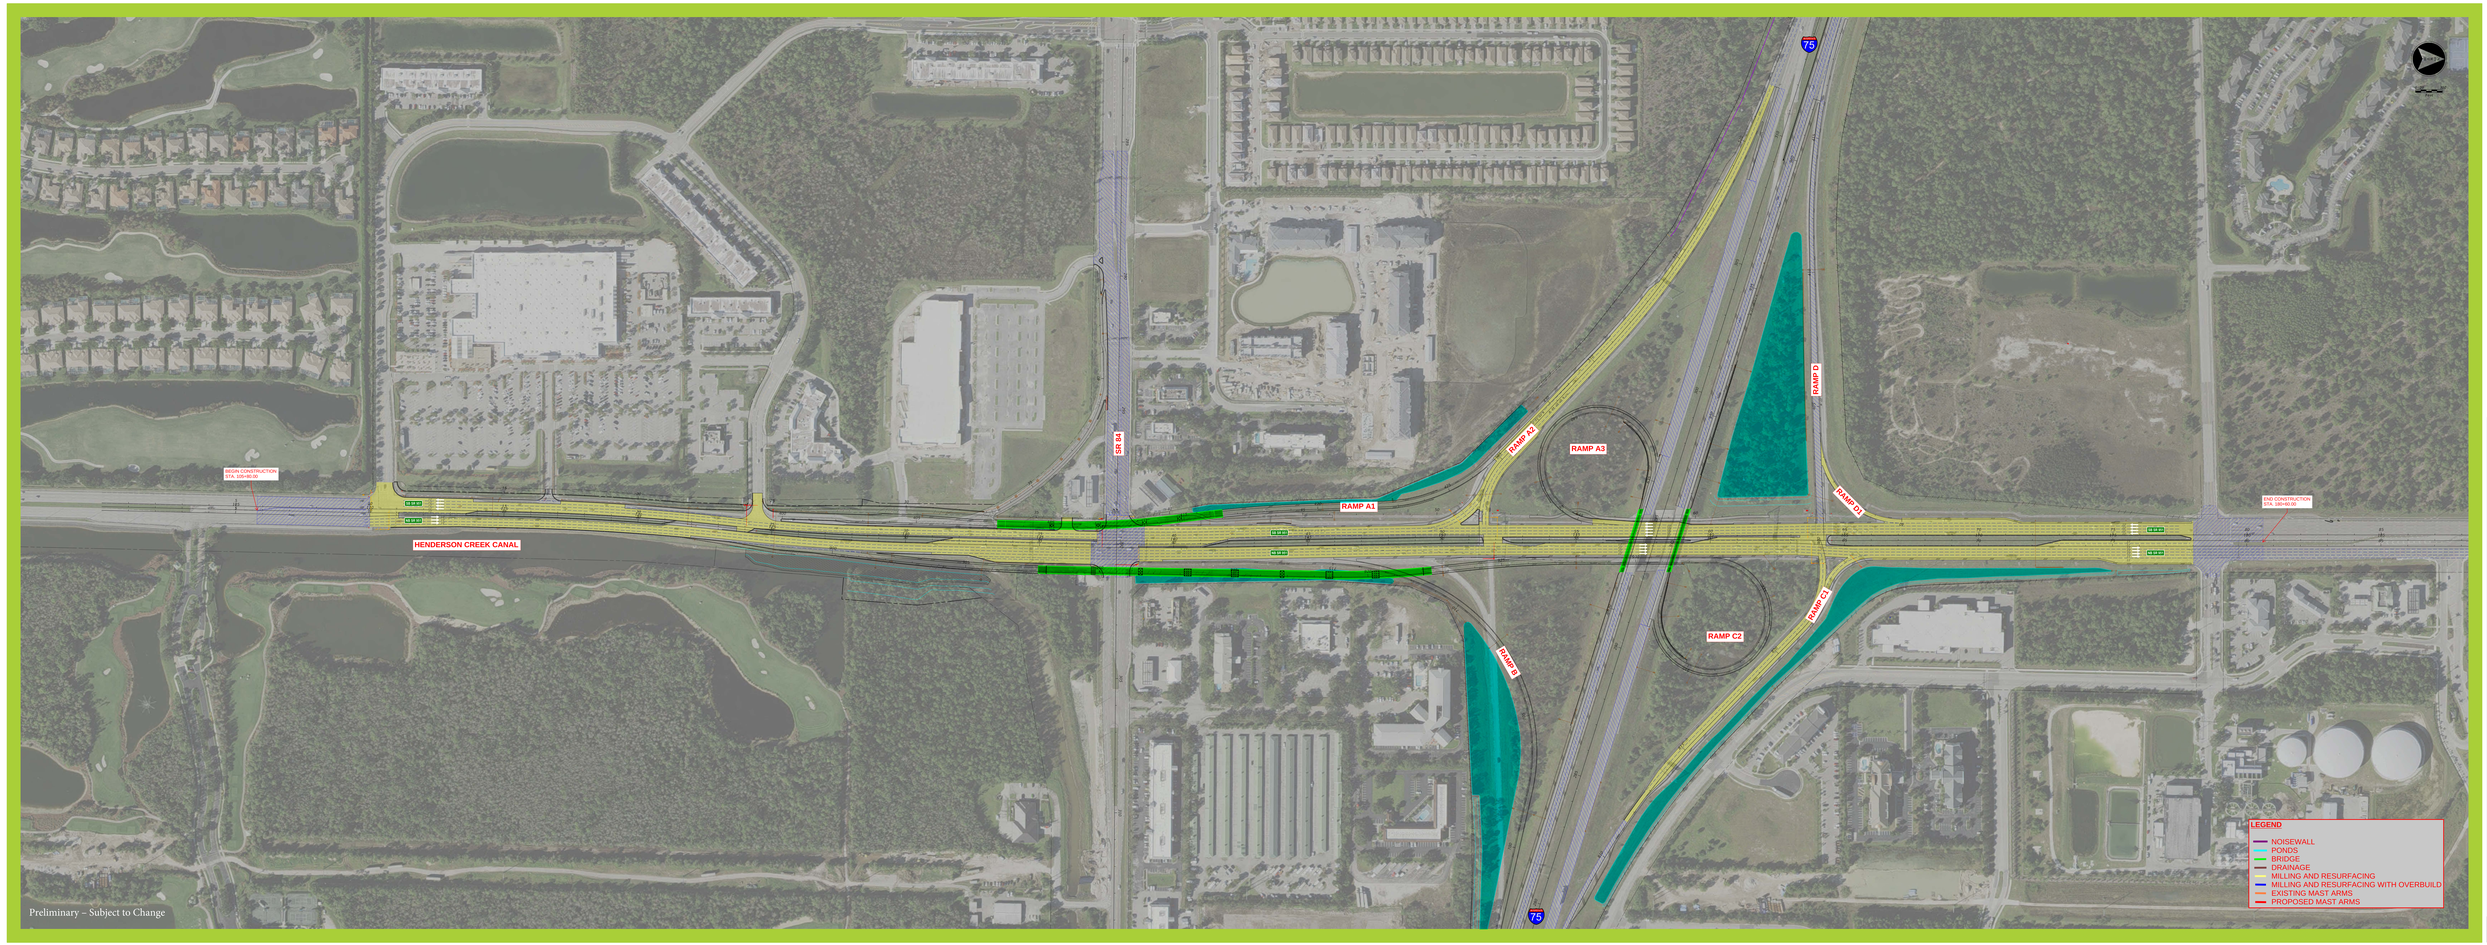

ROADWAY PLANS