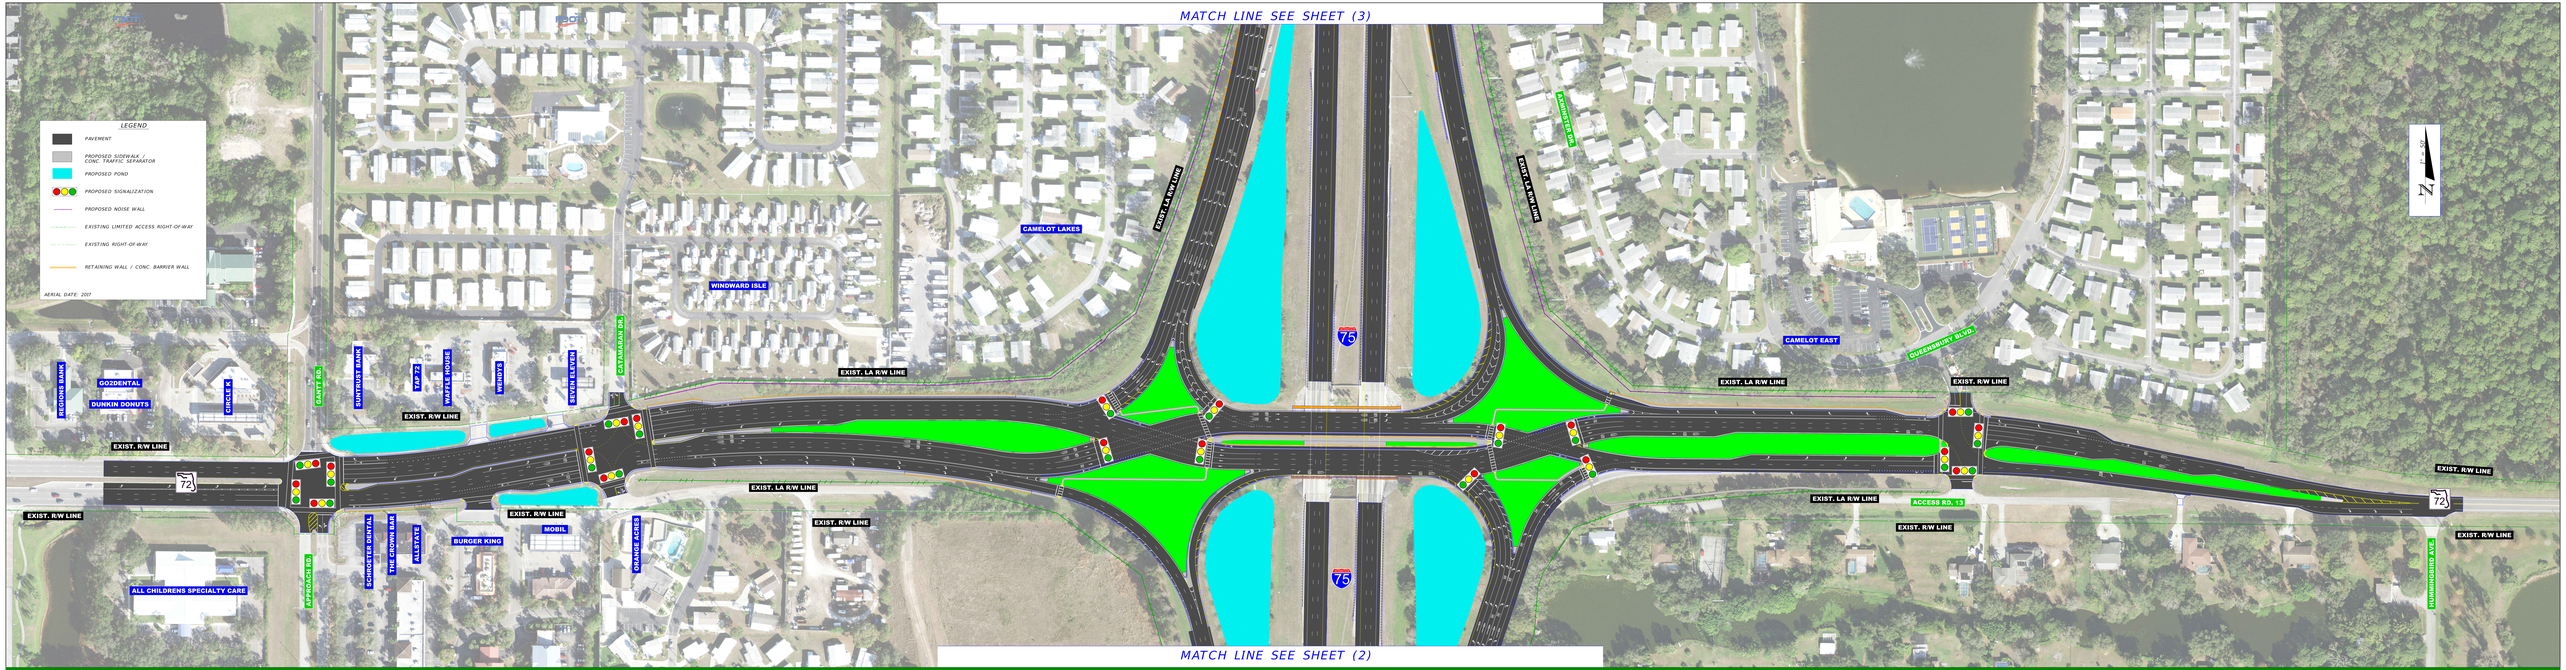

FDOT

FPID: 201277-3-52-01
I-75 AT CLARK ROAD (SR 72) INTERCHANGE
SARASOTA COUNTY

PRELIMINARY LAYOUT
DECEMBER 2018
SHEET: 1 OF 3