SEGMENT 4

EST. CONSTRUCTION START: 2021

Buffered Bike Lane Keyhole

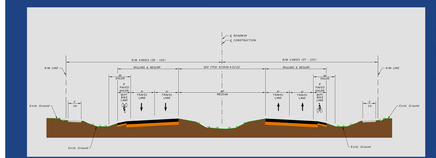

Typical Section

Legend

- New Pavement/ Widening
- Sod
- Existing Right-of-way
- Sidewalk
- Driveway Modification
- Curb and Gutter
- Drainage
- New Light Pole
- Existing Power Pole
- SCAT Bus Stop

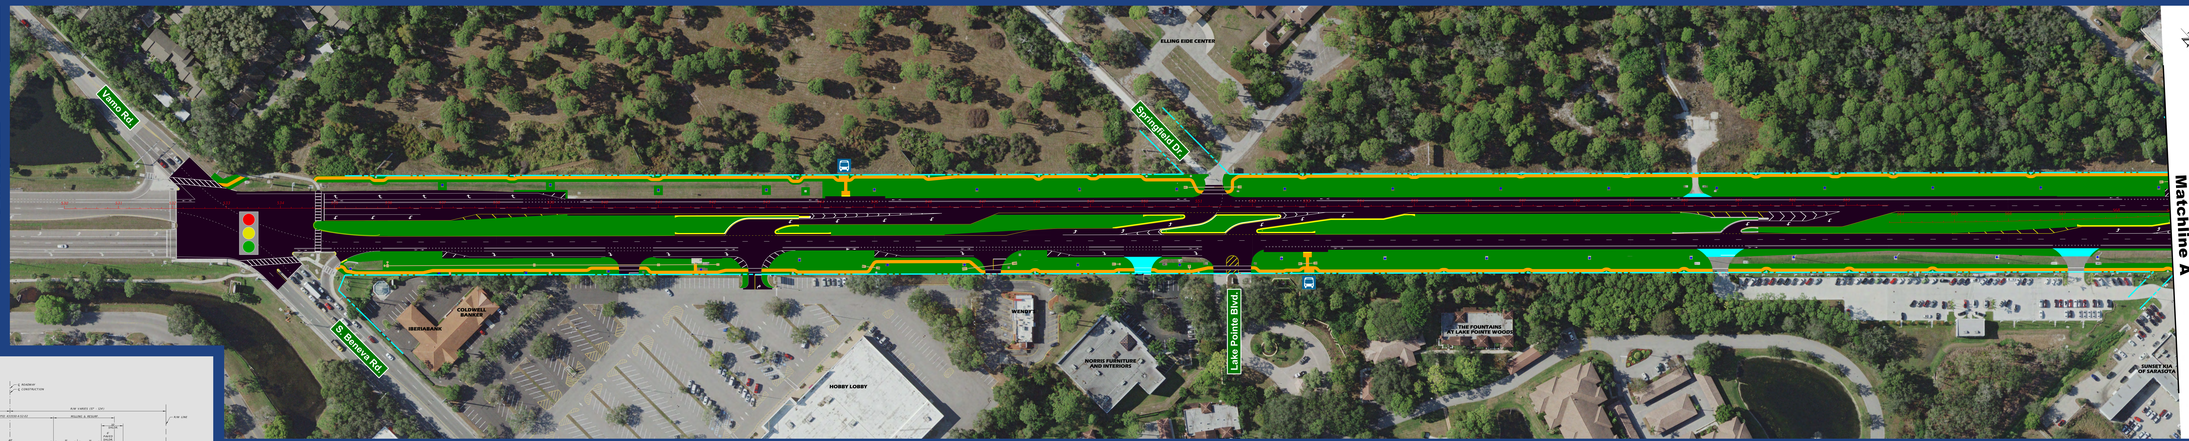

US 41 (SR 45) (Tamiami Trail)
from Beneva Road to Caribbean Drive
Sarasota County
Financial Project Numbers: 433550-4-52-01 & 433550-4-52-02

FDOT

Preliminary, subject to change