



ROADWAY TYPICAL SECTIONS

South of DeSoto Bridge


Existing (2026)

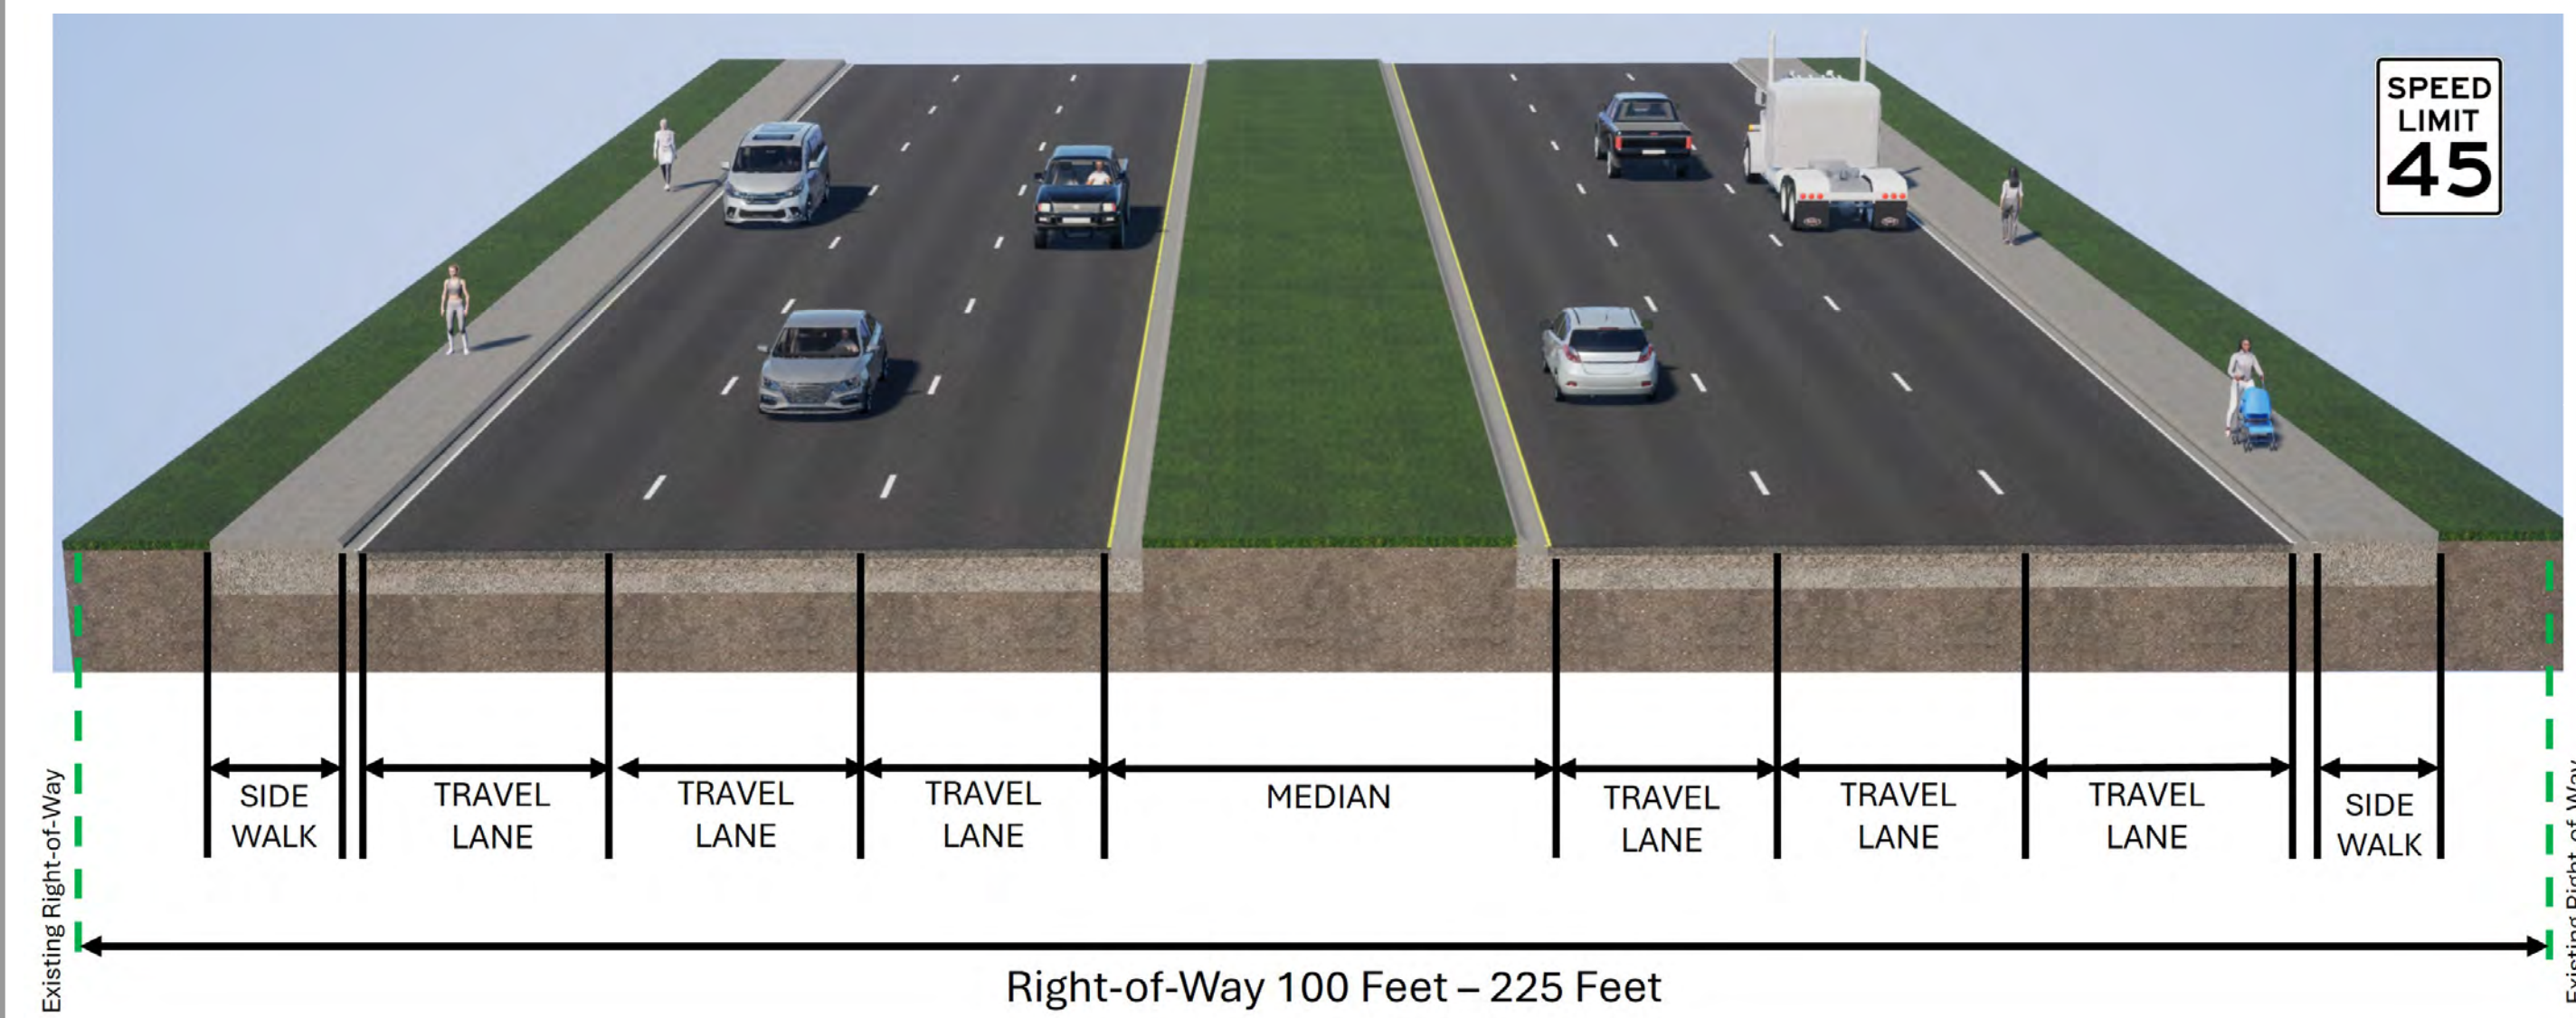




DeSoto Bridge

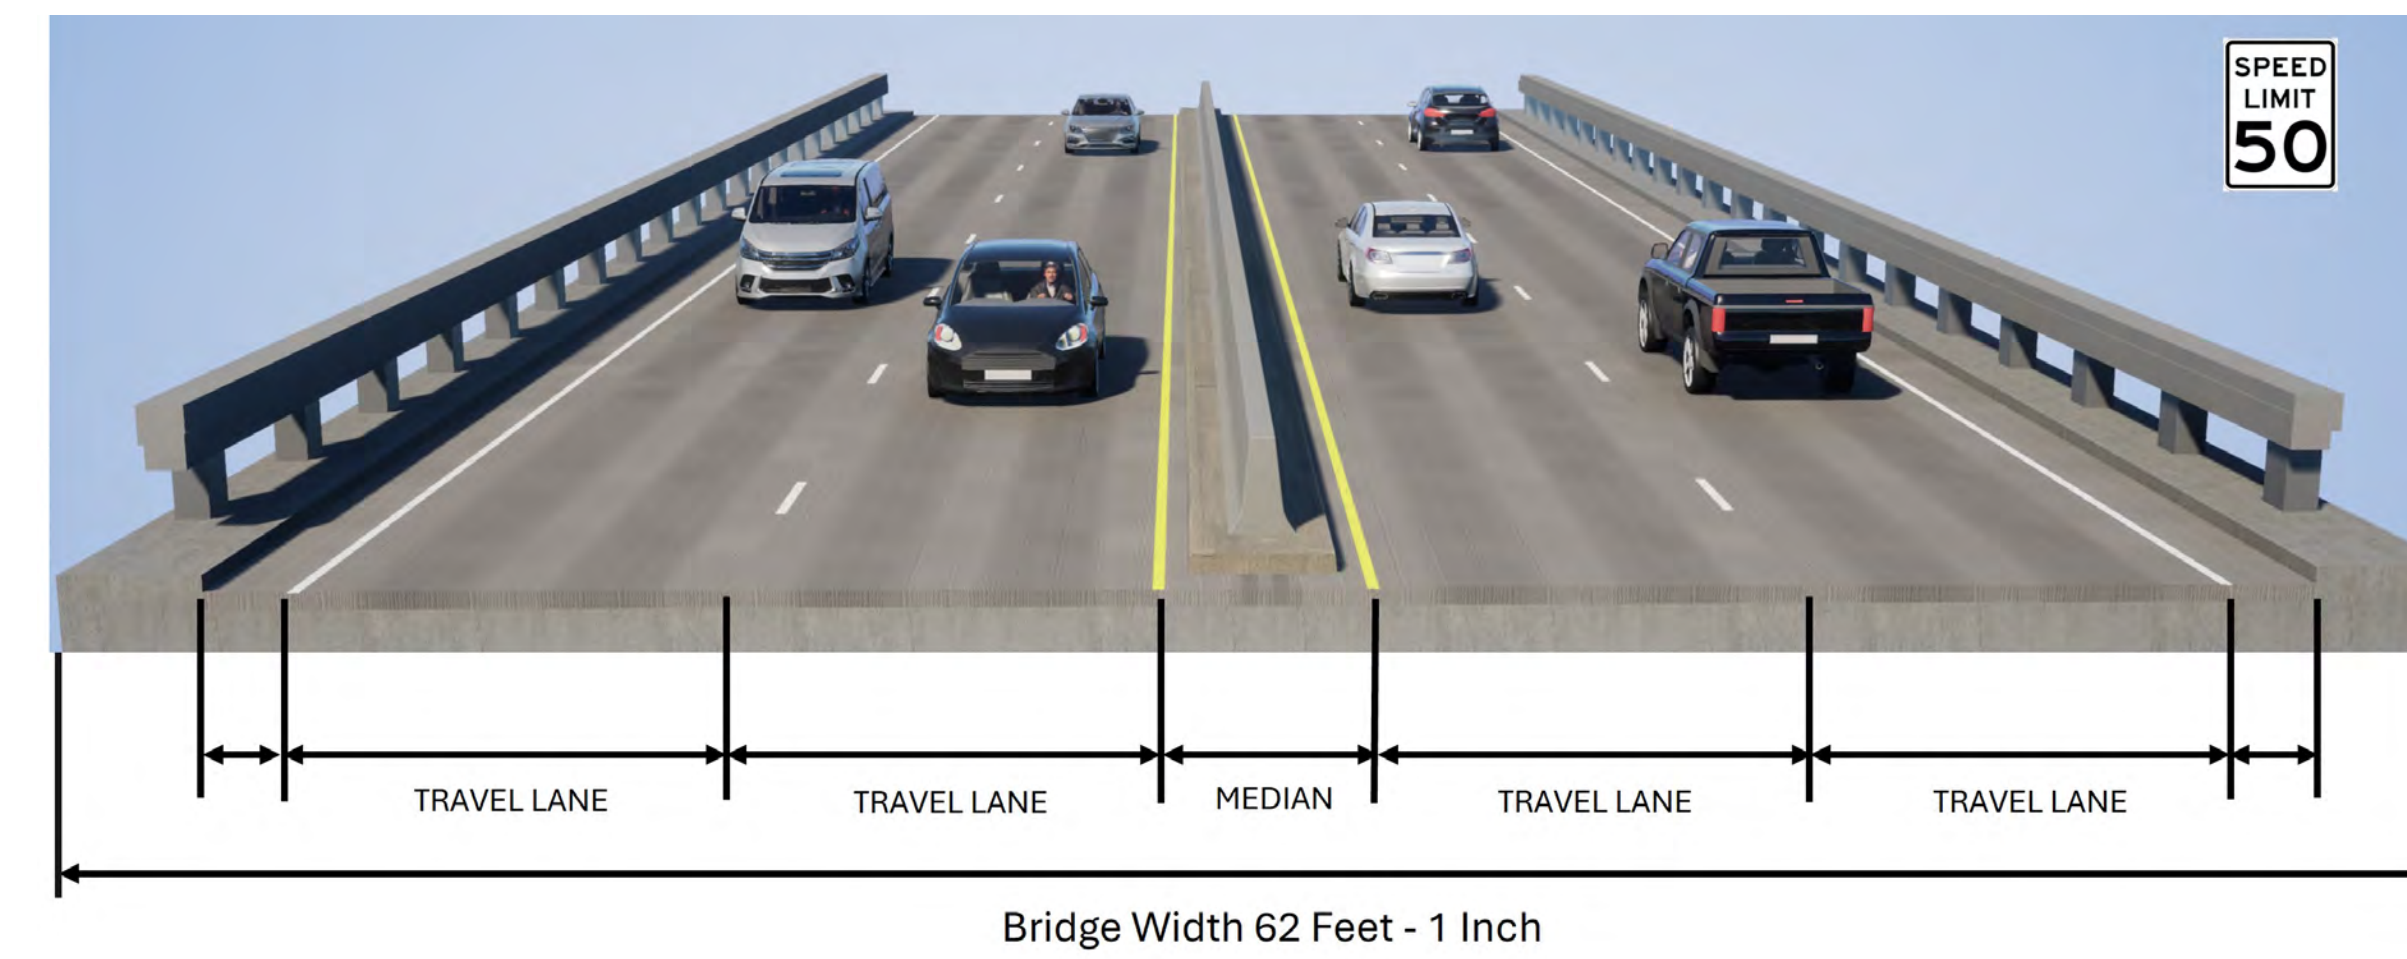

North of DeSoto Bridge

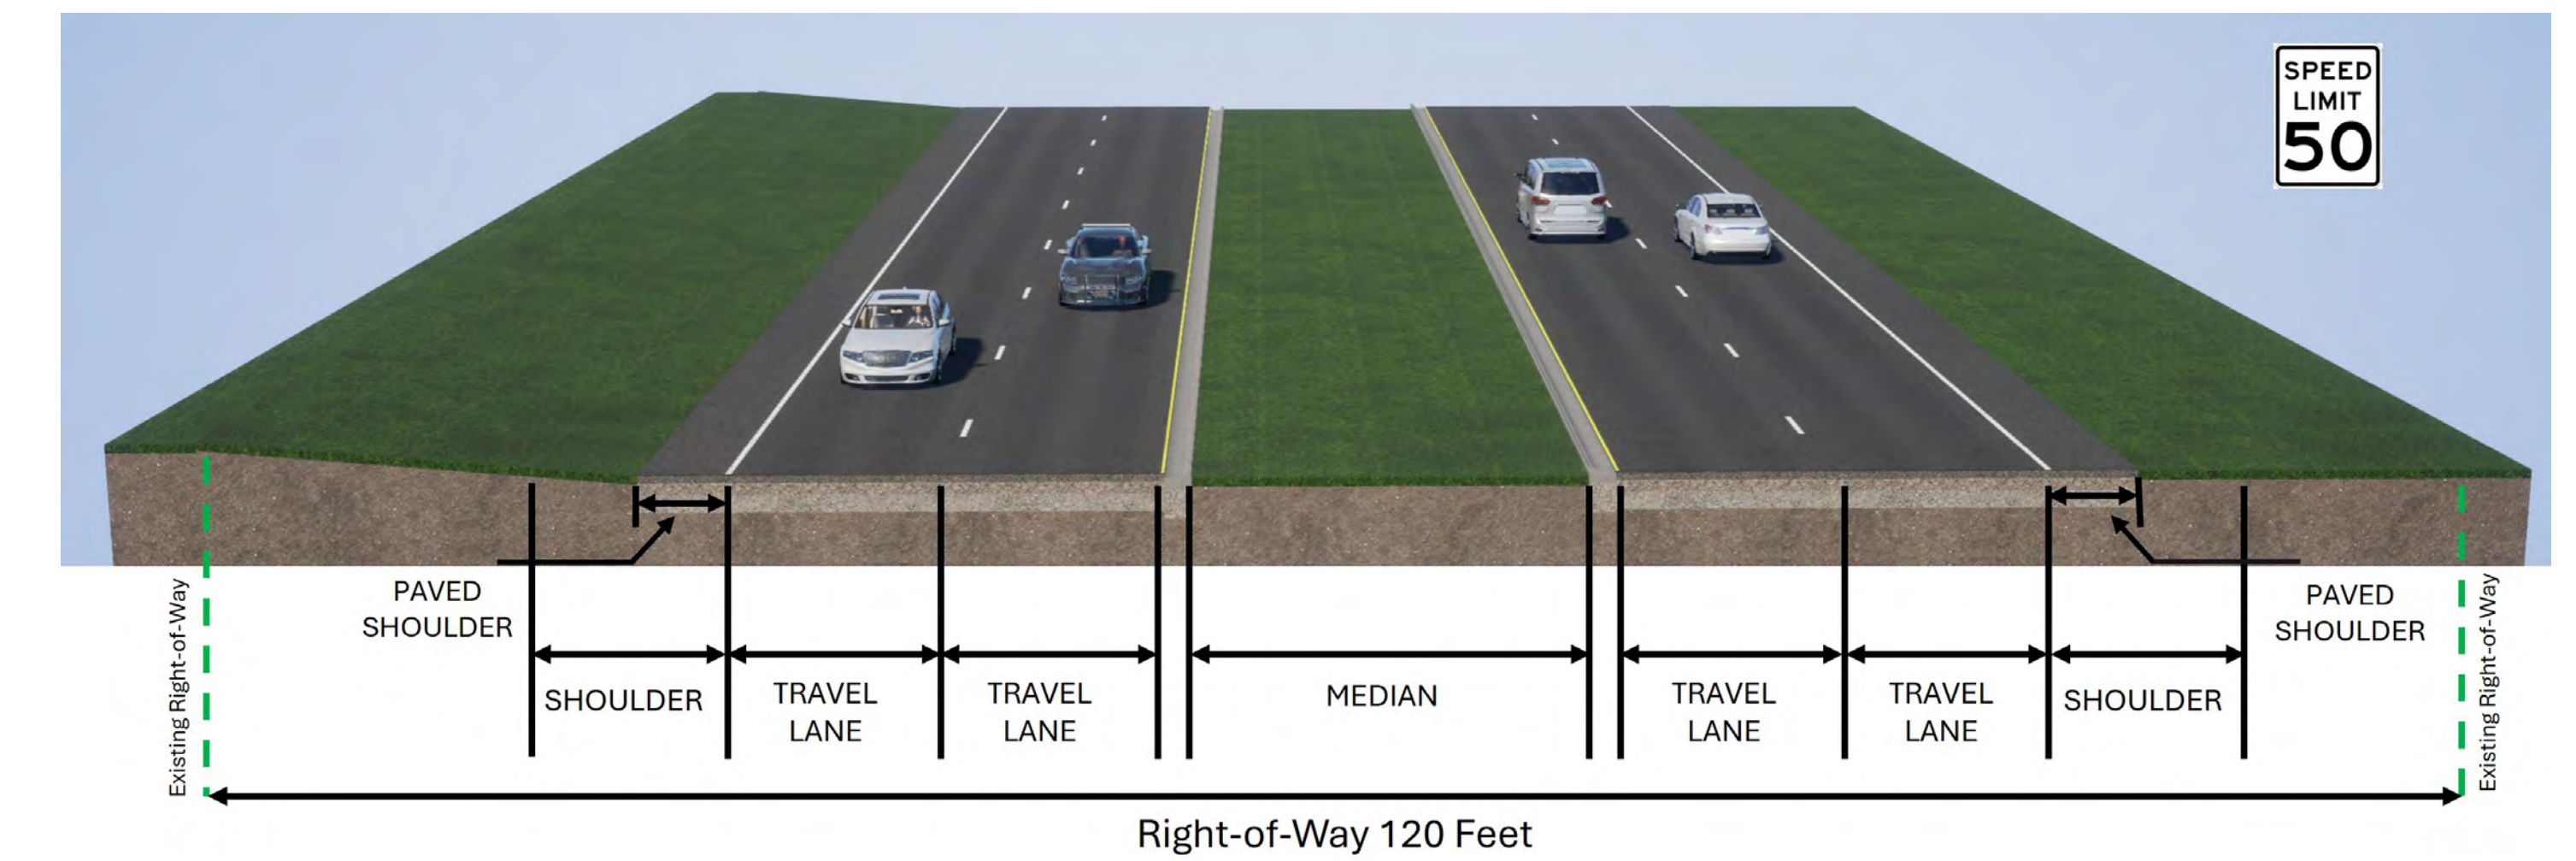

Interim Improvements

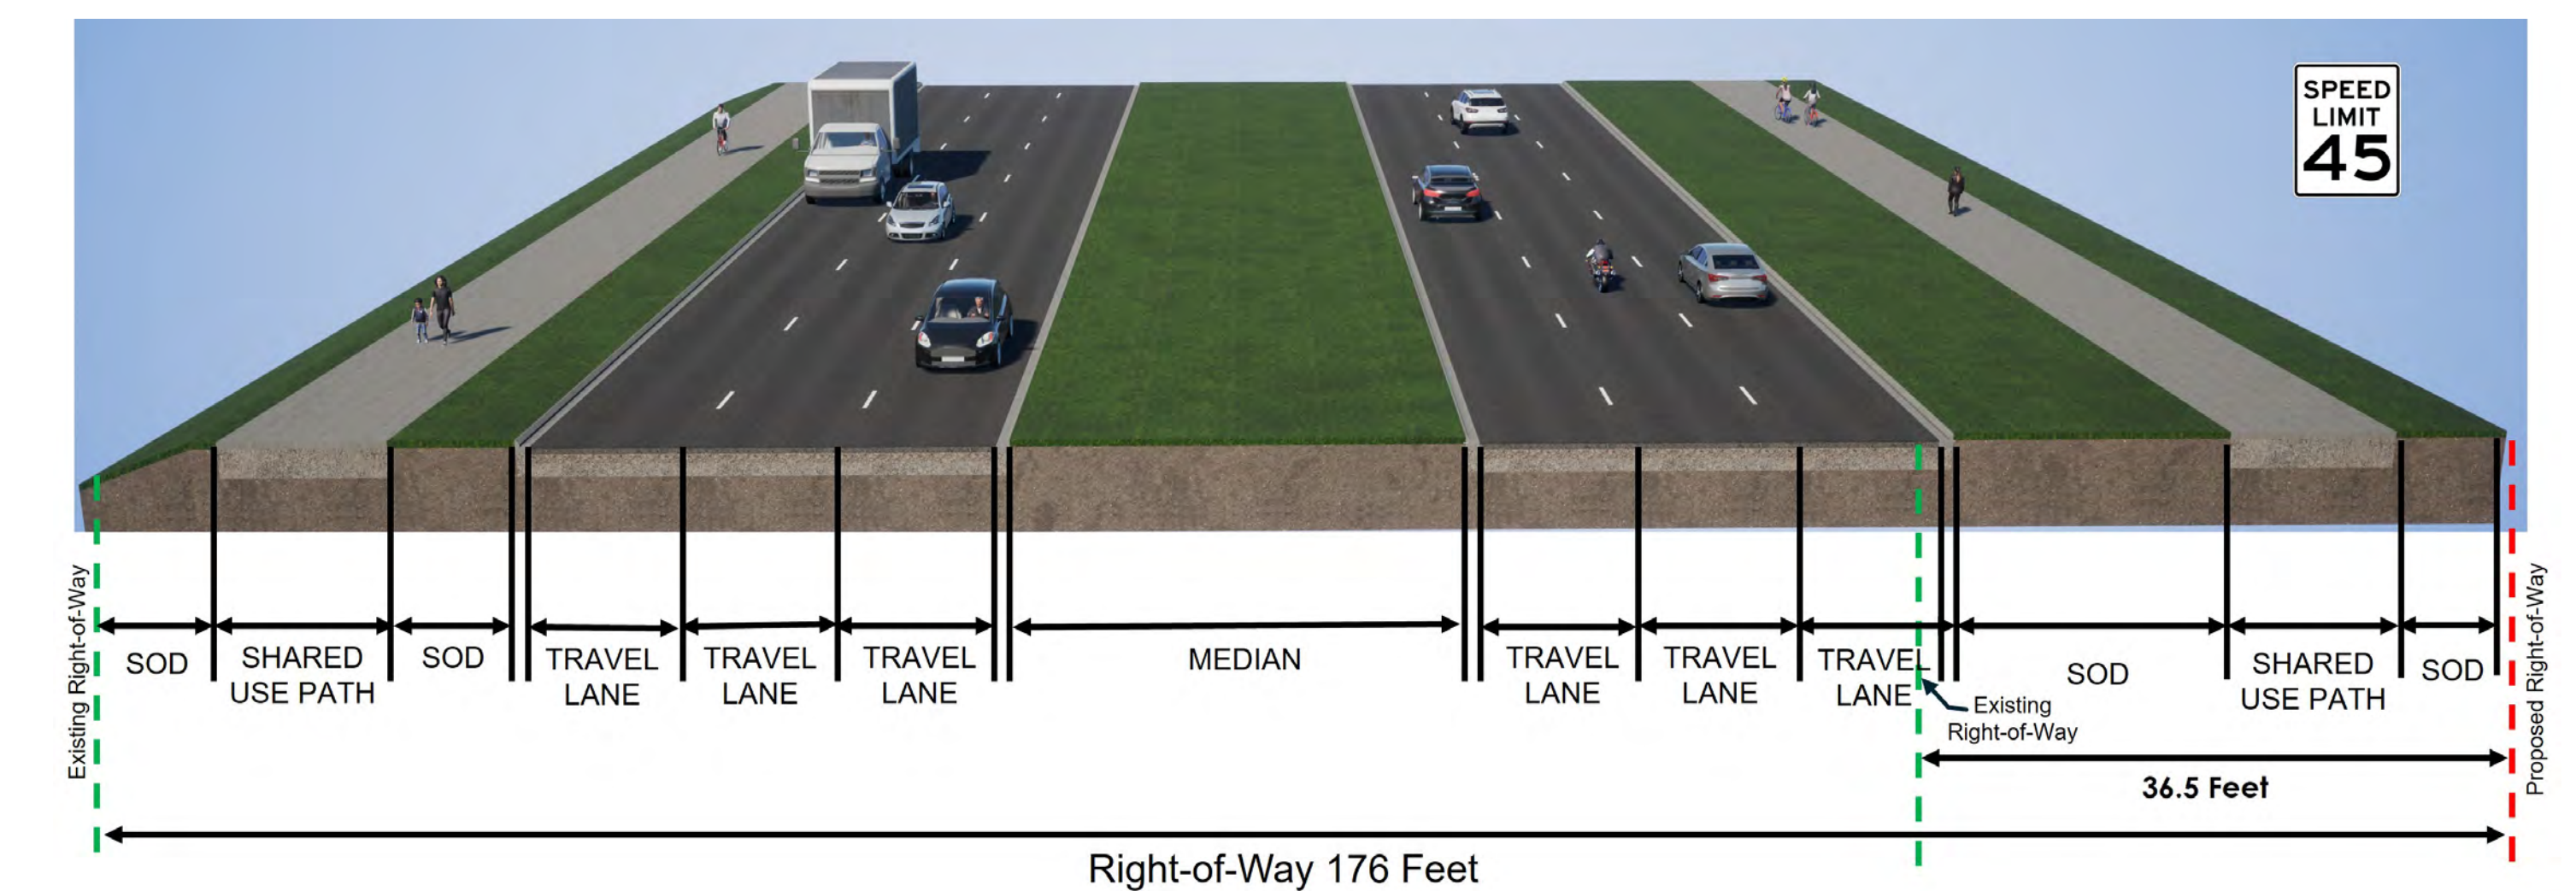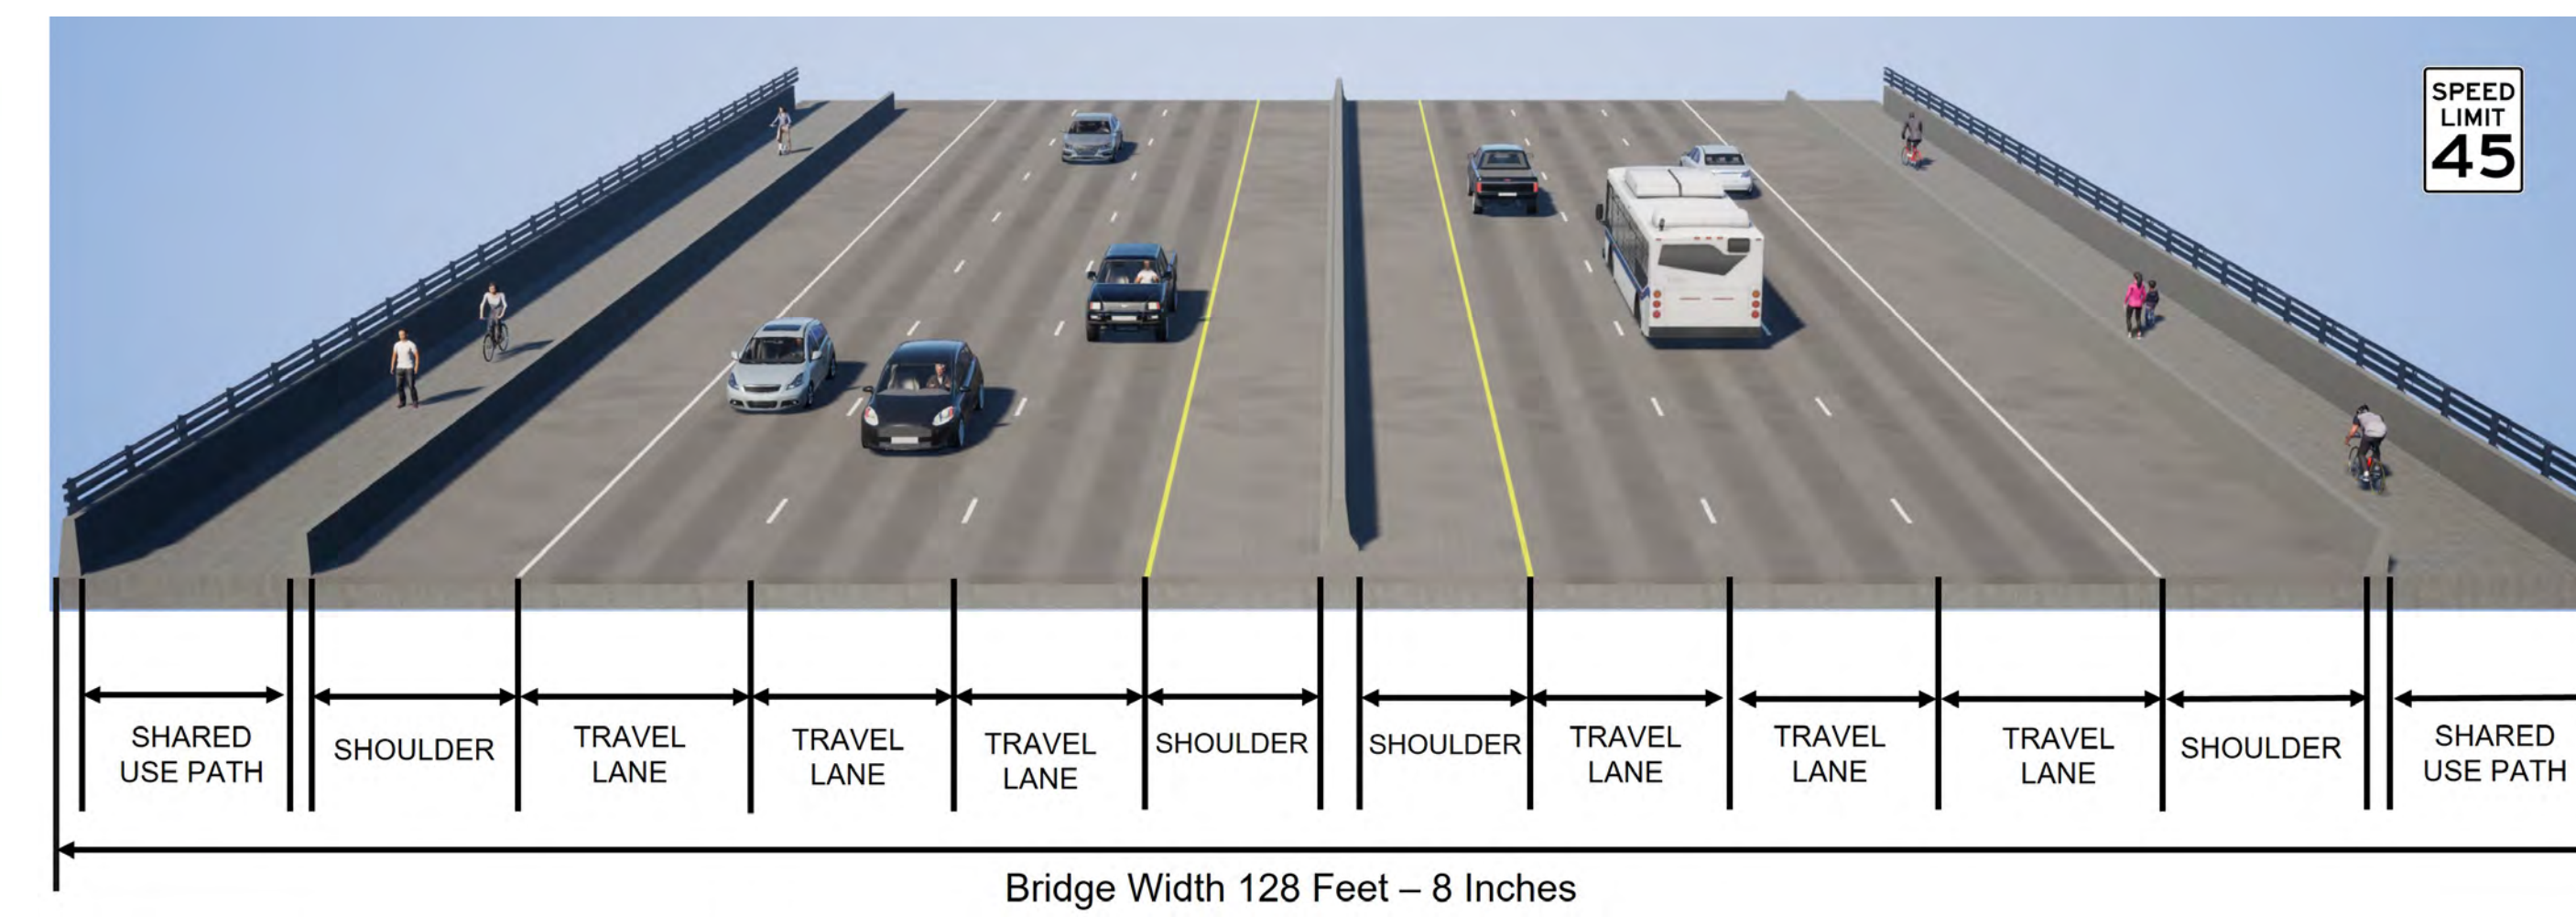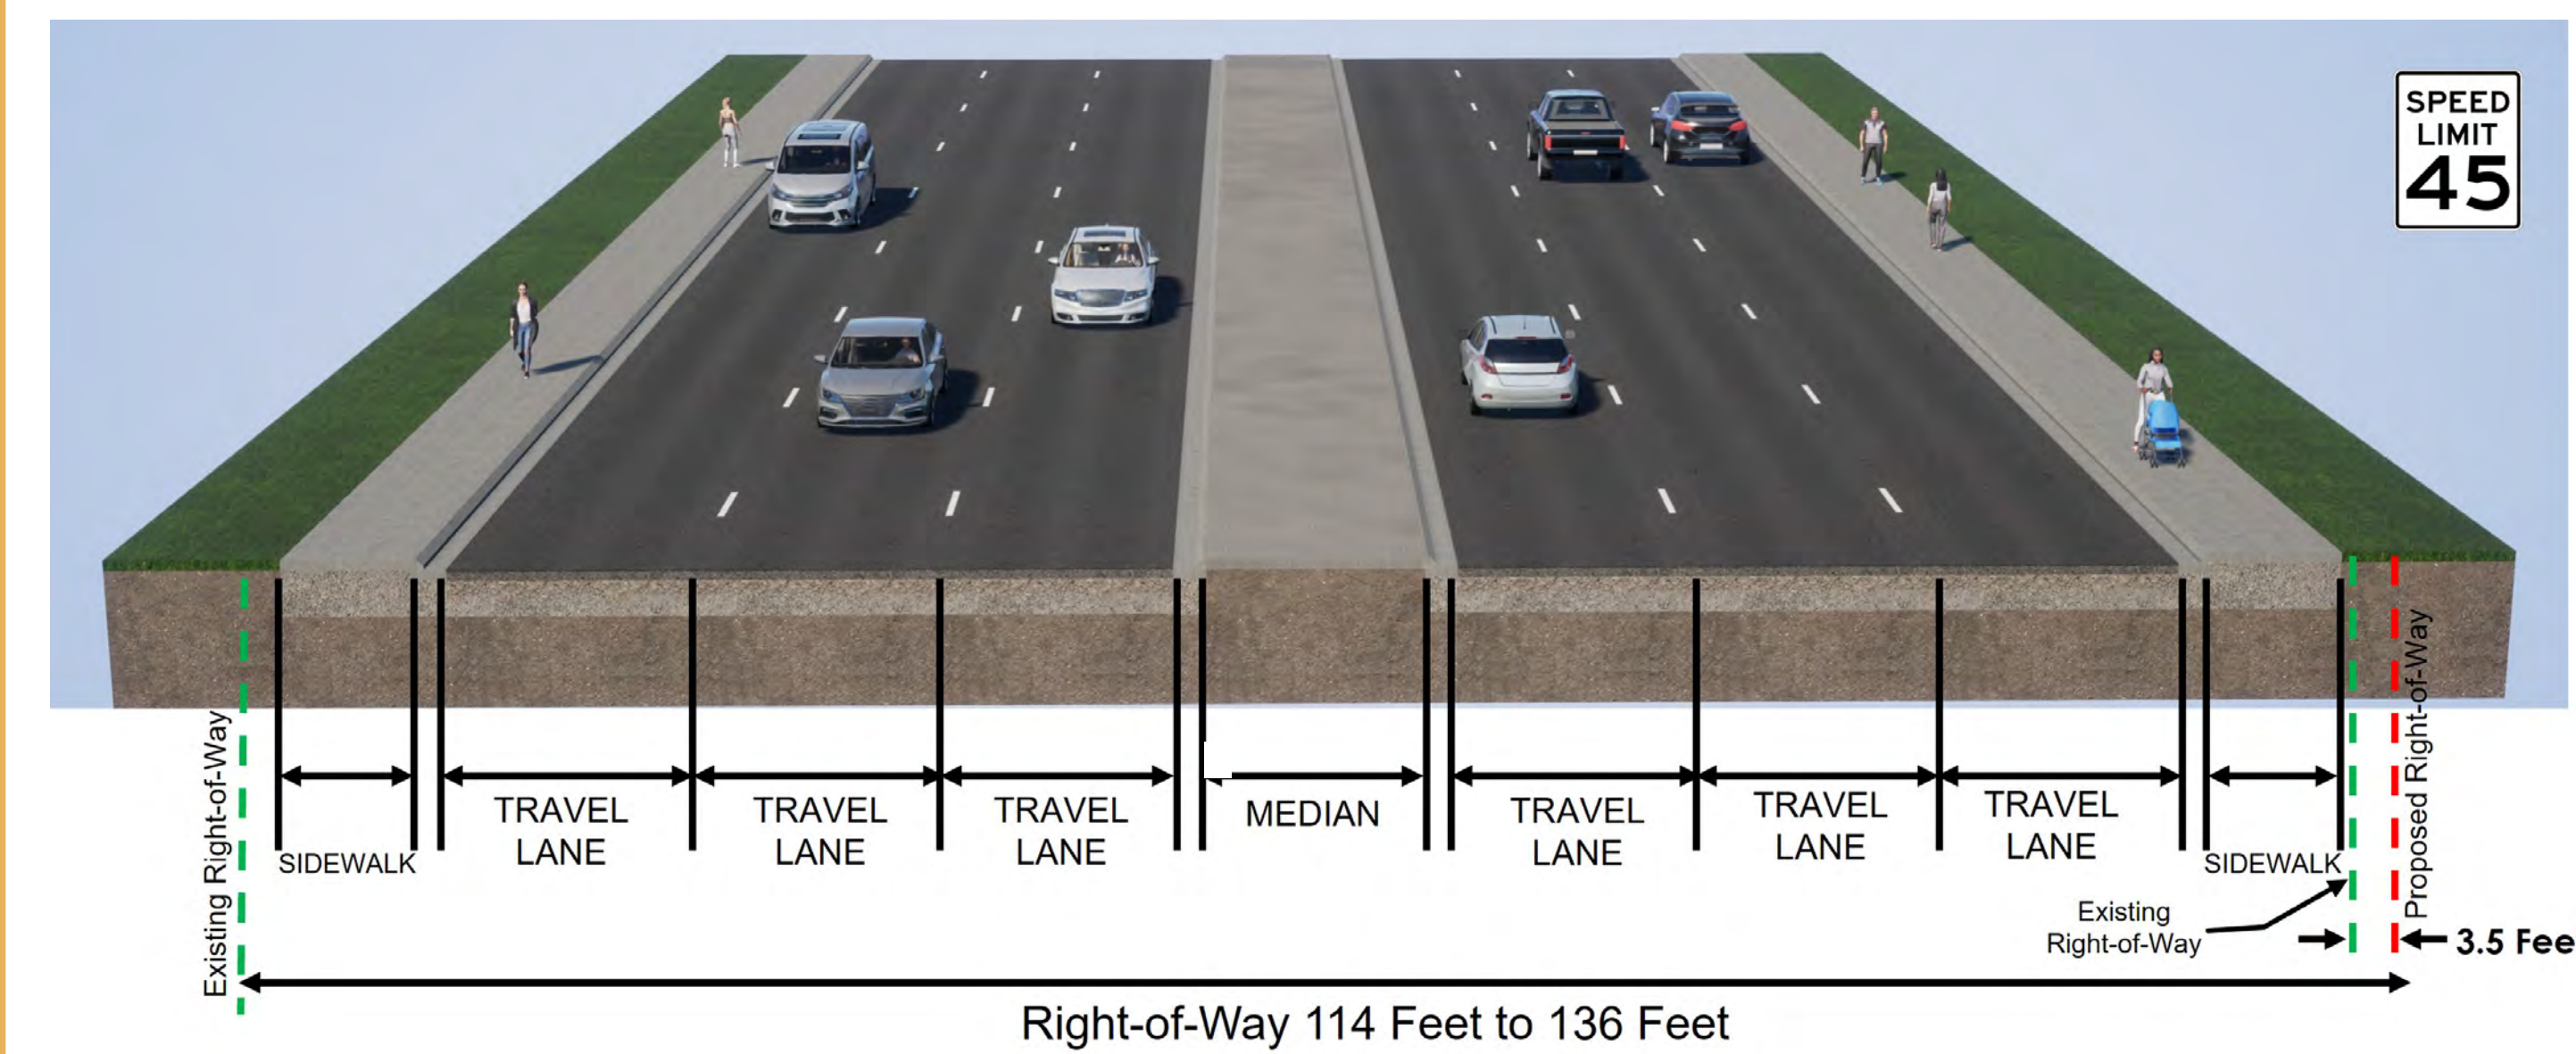

Preferred Alternative

